
Dropped Kerb - 204 Mortimer Road

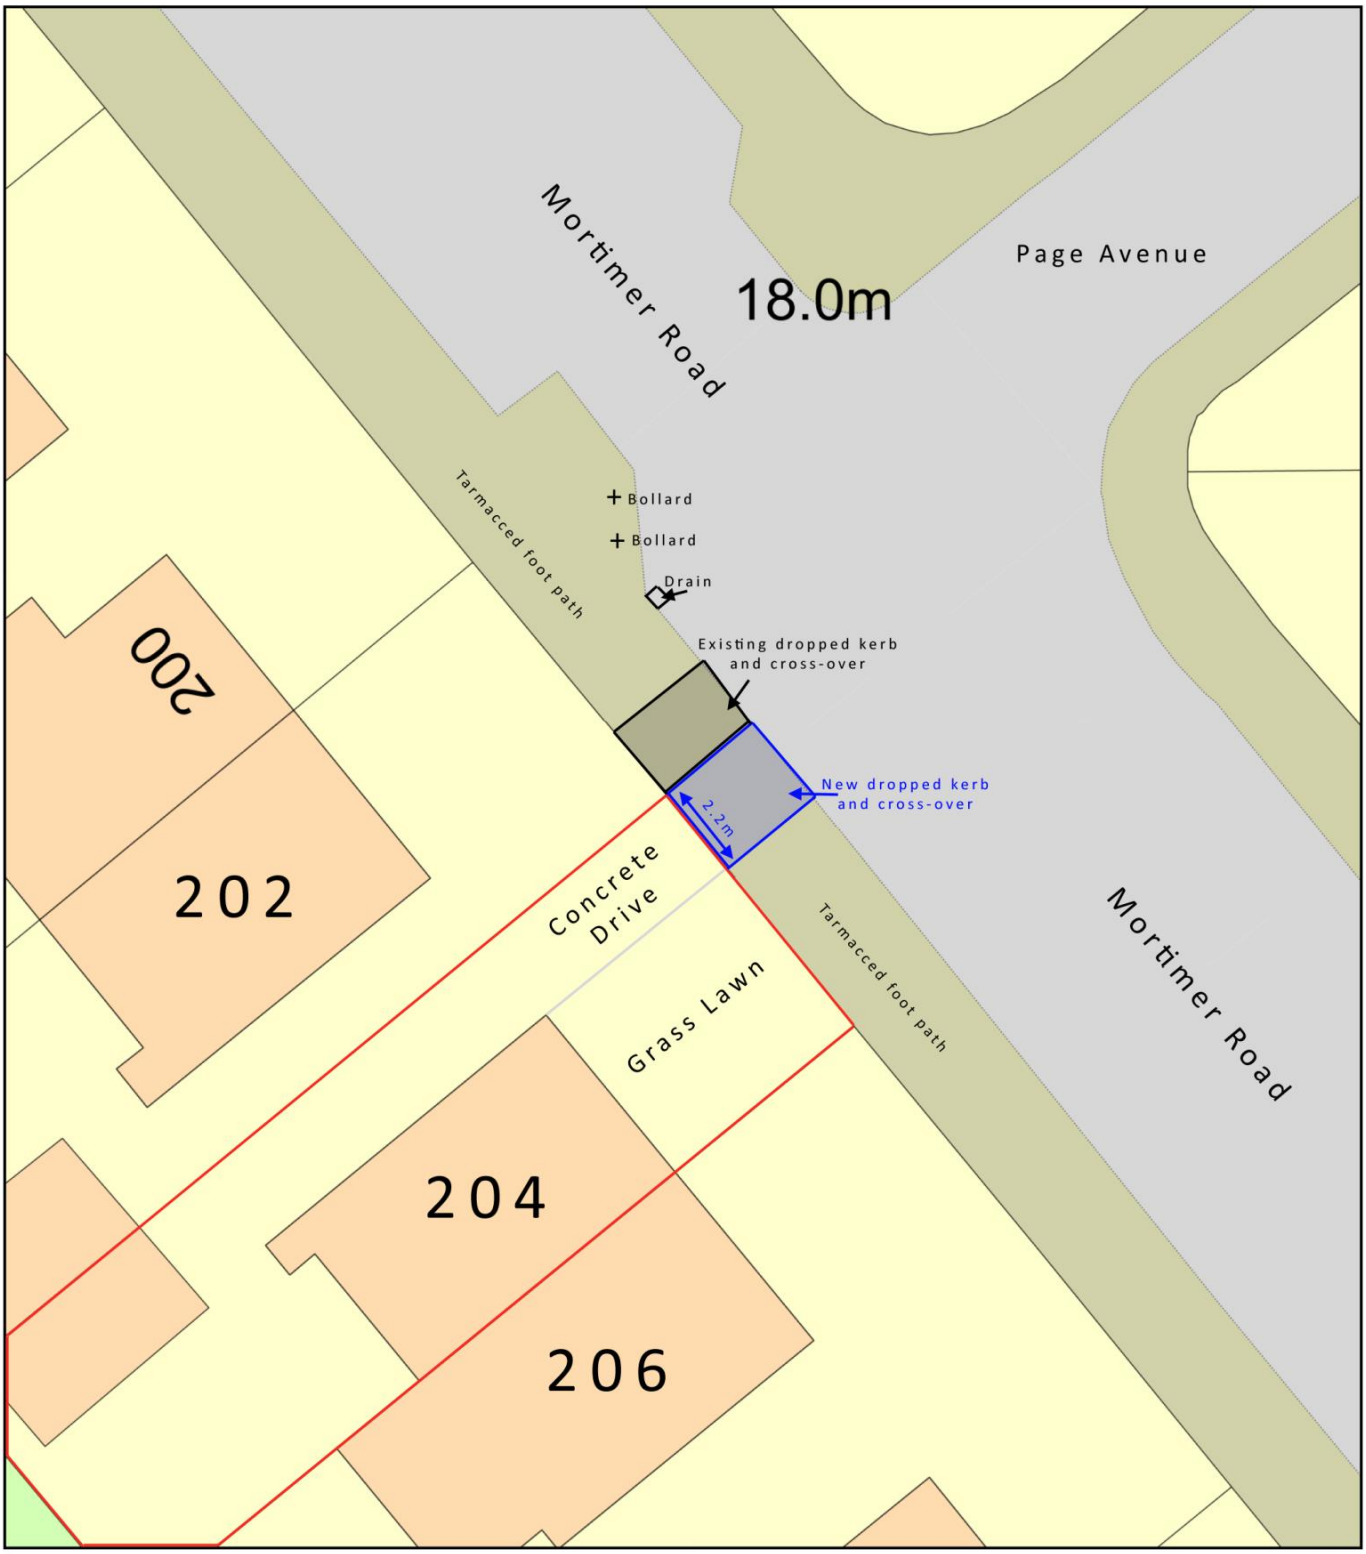

0 10
Metres

N

ReQuestaPlan

Plan Produced for: Stephanie O'Hagan

Date Produced: 11 May 2024

Plan Reference Number: TQRQM24132095256189

Scale: 1:200 @ A4

© Crown copyright and database rights 2023 OS 100042766