
A3 | DO NOT SCALE - IF IN DOUBT ASK!


NO COPIES OF THIS DRAWING TO BE TAKEN WITHOUT THE PERMISSION OF COLERIDGE IRONWORKS
Drawing is not to be shared with third parties except for the purposes of obtaining Planning Permission

DRAWING No. CIW-CTG-160-4-50-STR | REV 00

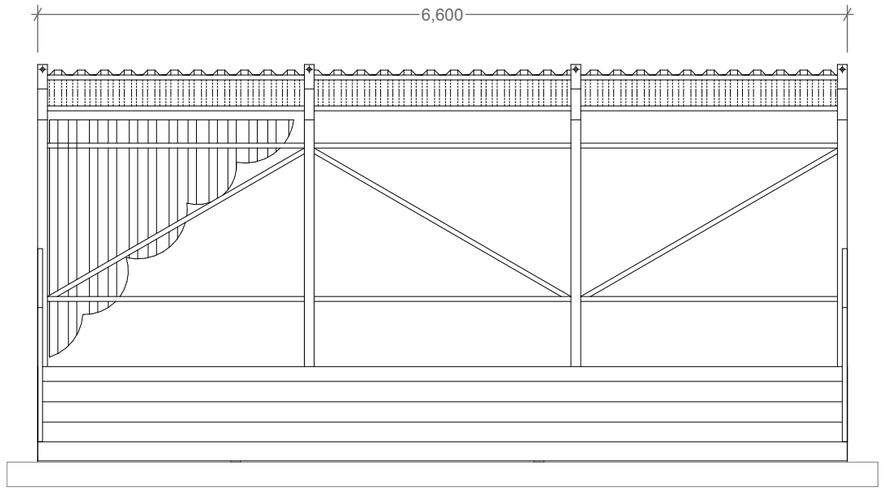


VIEW ON FRONT

(SEATS OMITTED FOR CLARITY)

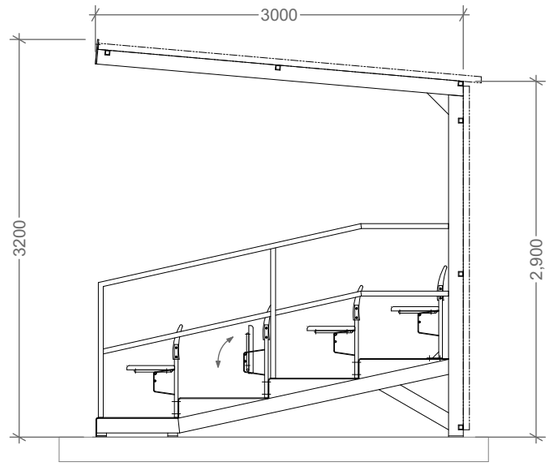

VIEW ON END

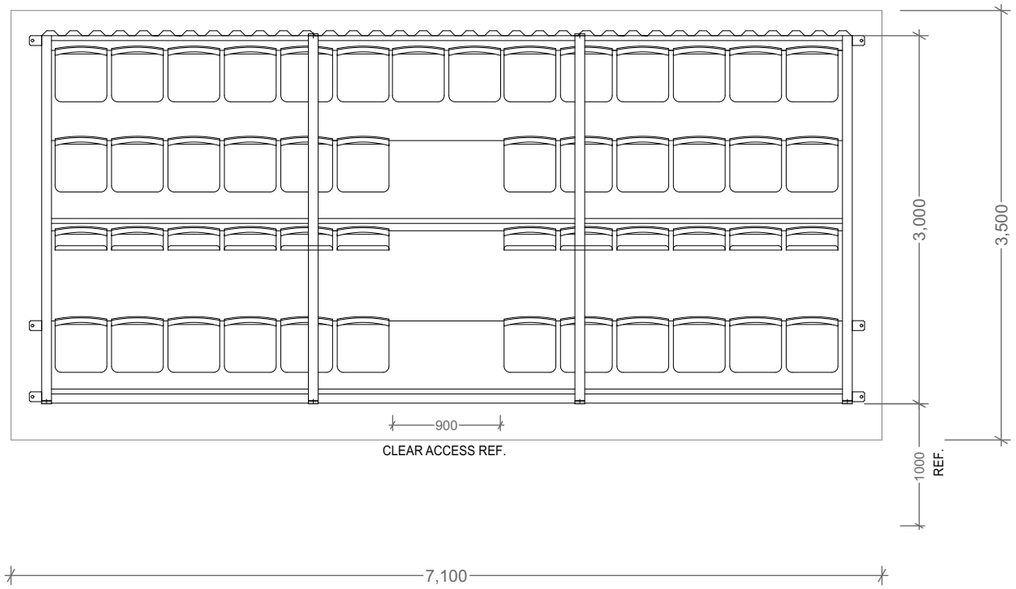

PLAN VIEW

(ROOF CLADDING OMITTED FOR CLARITY)

0 0.5 2.5 5m

Scale 1:50 @ A3

SPORTS GROUND DEVELOPMENT
11 Dale Close, Peterborough. PE2 5HB
TEL: 01733270729
E: SALES"SPORTSGDL.COM

CAD DRAWING - MUST NOT BE MODIFIED MANUALLY

COLERIDGE IRONWORKS
UNIT 1 LIME KILN LANE
STILTON PE7 3US
ADMIN@COLERIDGEIRONWORKS.CO.UK

FIRST ANGLE PROJECTION | ALL DIMENSIONS IN mm UNLESS OTHERWISE STATED

SCALE	DRAWING TITLE
1:50 @A3	COVERED SEATING FOR 50 STANDARD STEP 160mmx4

PROJECT TITLE

CLIENT/SITE

CONTRACT No.	CIW DRG REF	DRAWN BY	CHECKED BY	DATE
	CTG	CIW-NH	CIW-AJM	20/11/2023

BS EN 1090-2:	DRAWING No.	REV
EXC. 2	CIW-CTG-160-4-50-STR	00