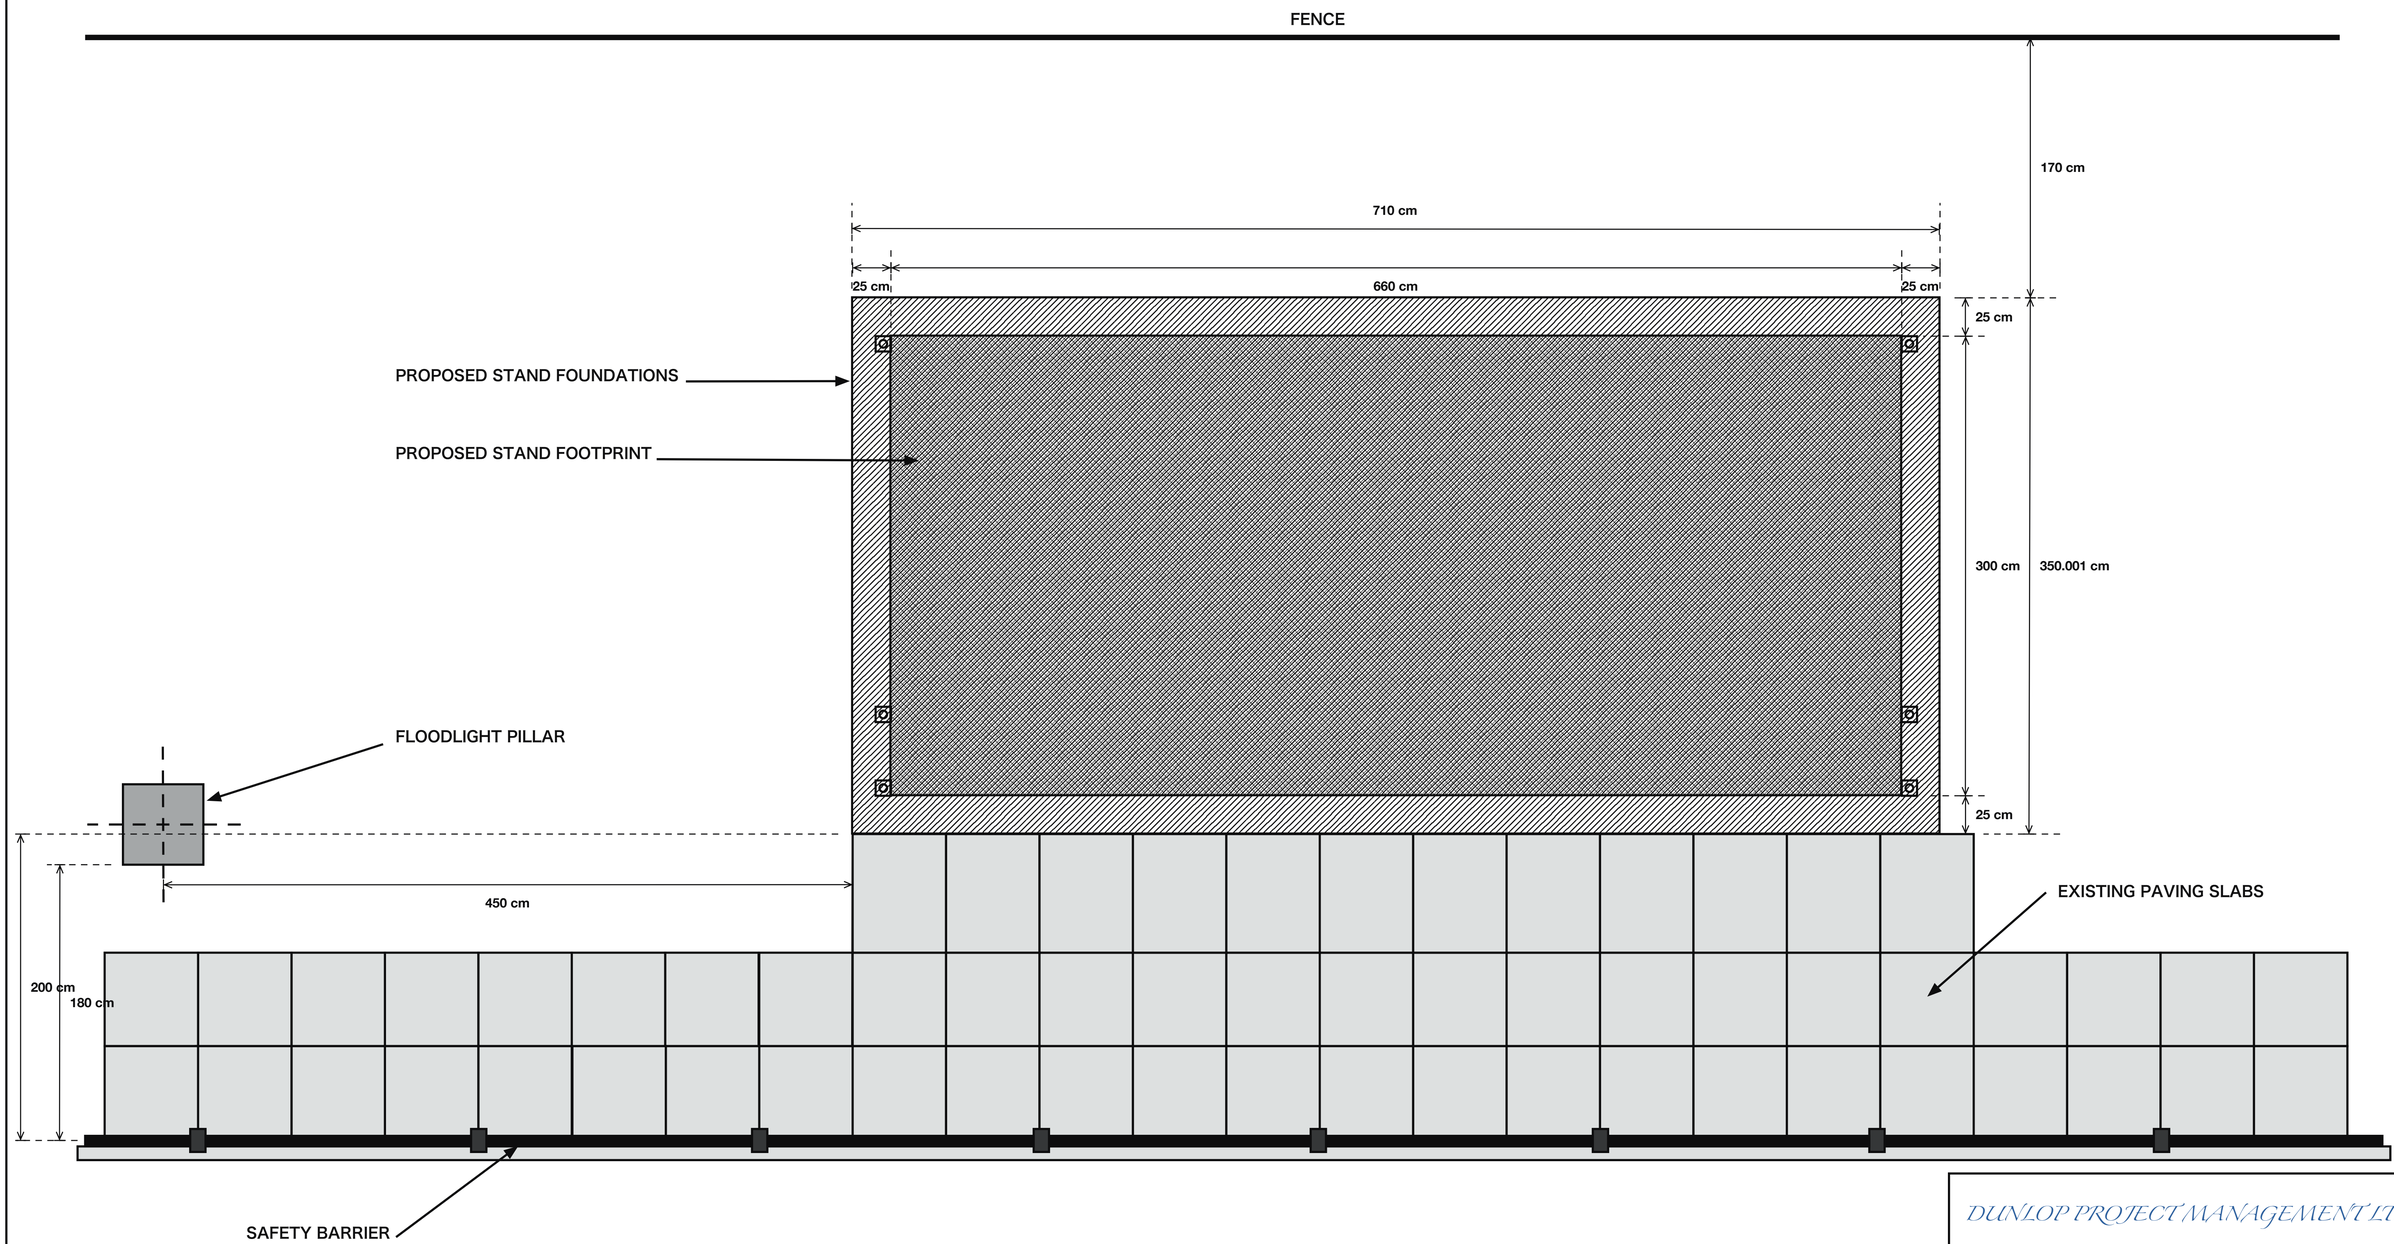


SCALE: 1:25 ALL DIMENSIONS IN CENTIMETERS (cm)

50 100 200 400

DUNLOP PROJECT MANAGEMENT LTD

TITLE:

PROPOSED FOUNDATION DETAIL

PROJECT NAME:

BOLDON CA FC - 50 SEATER STAND INSTALLATION

DRAWING NUMBER:

DPM_0001_0003_A1_1

SCALE: 1:25	SIZE: A1	REVISION: 1