


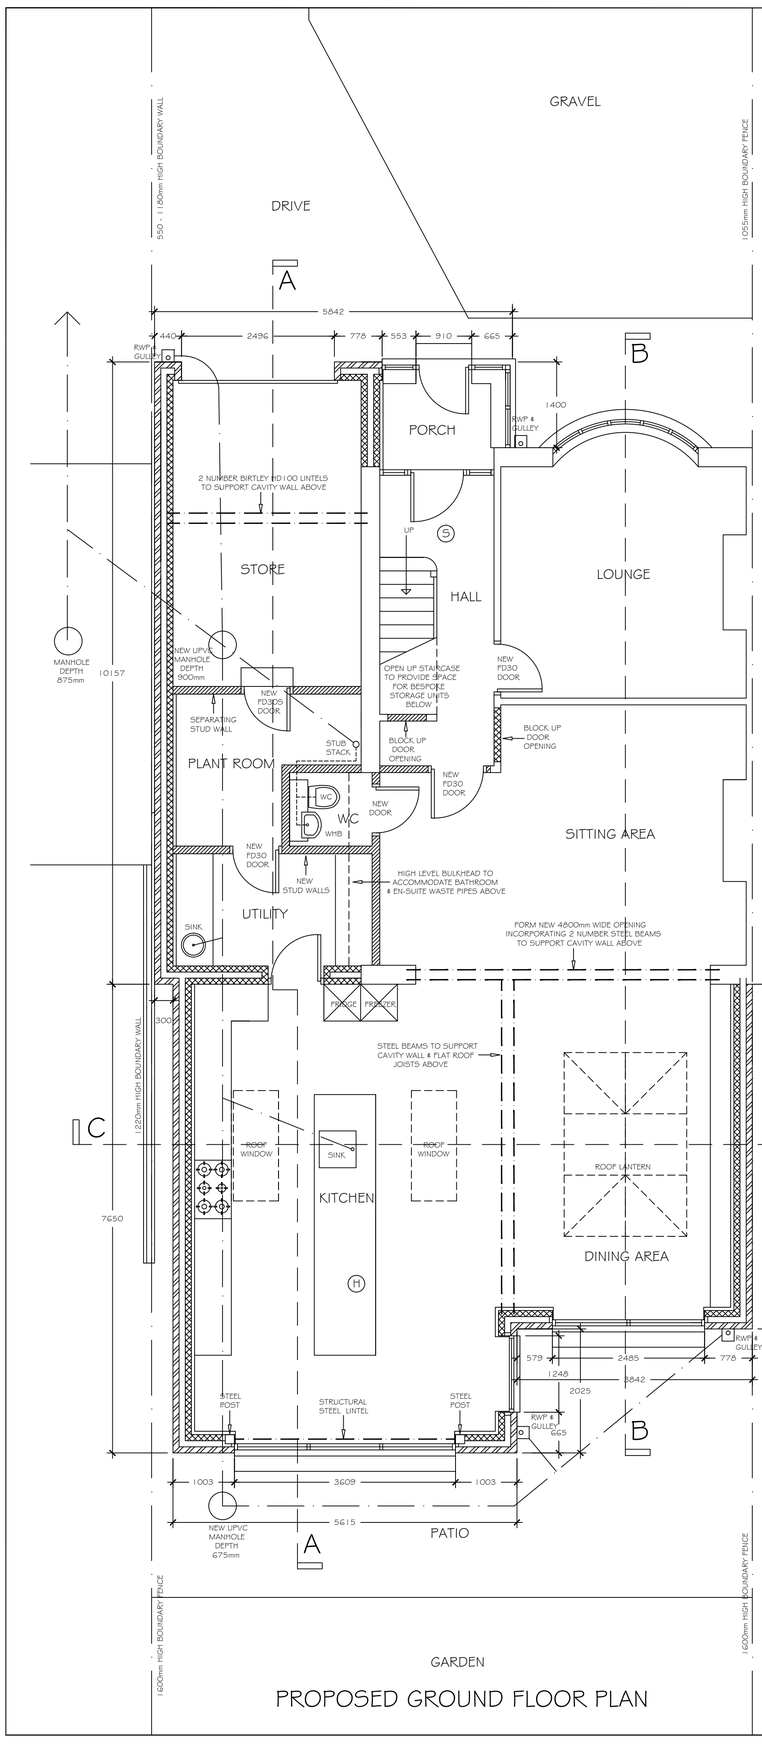


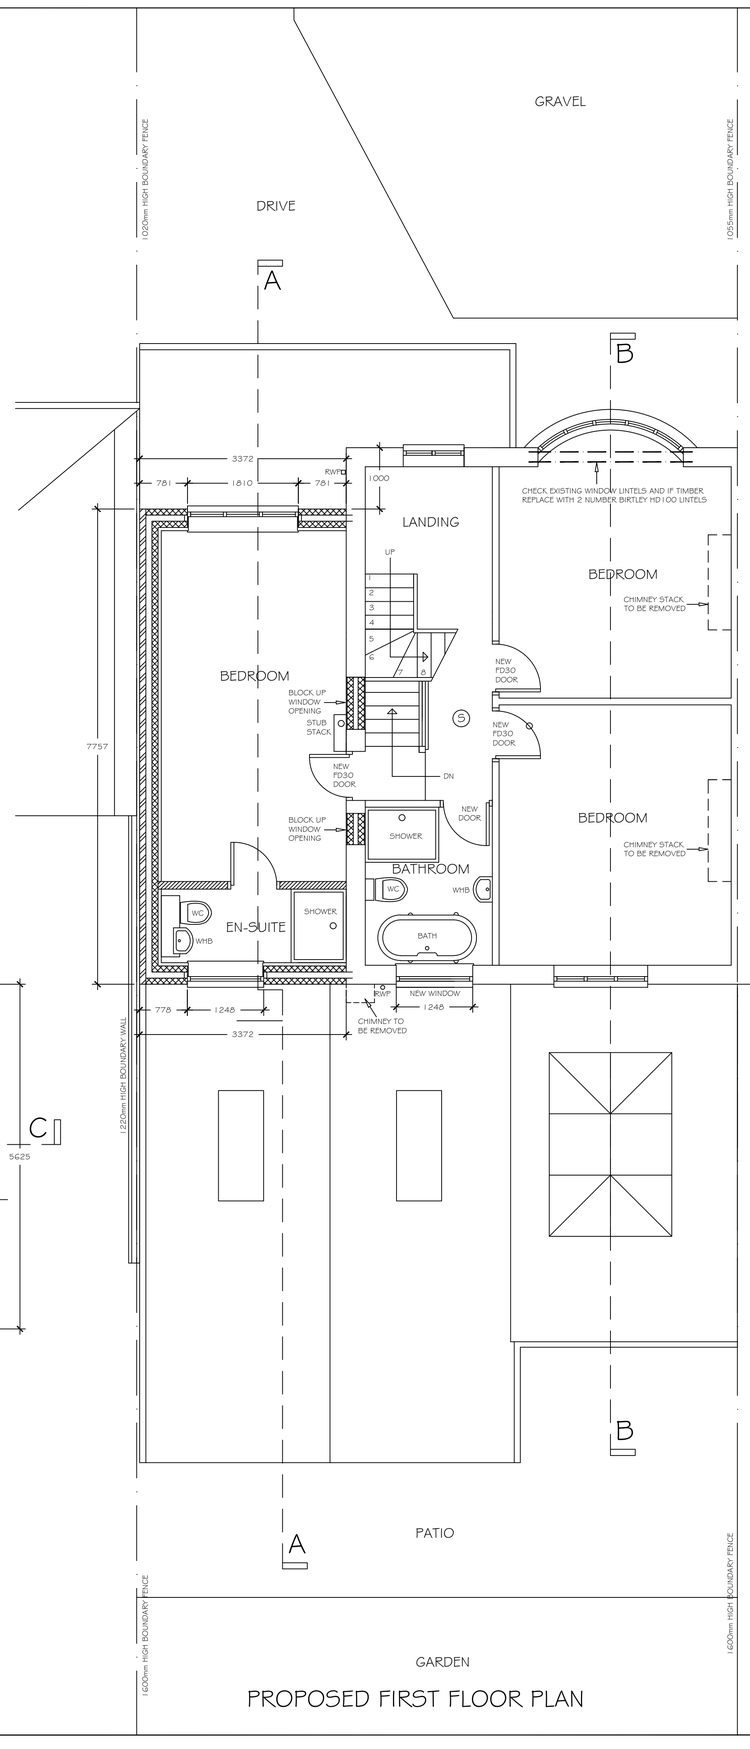

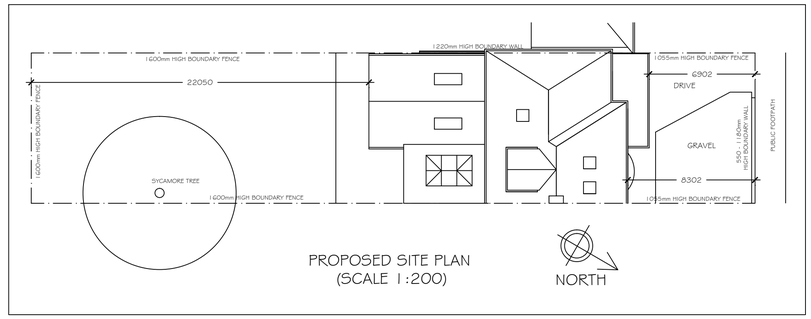

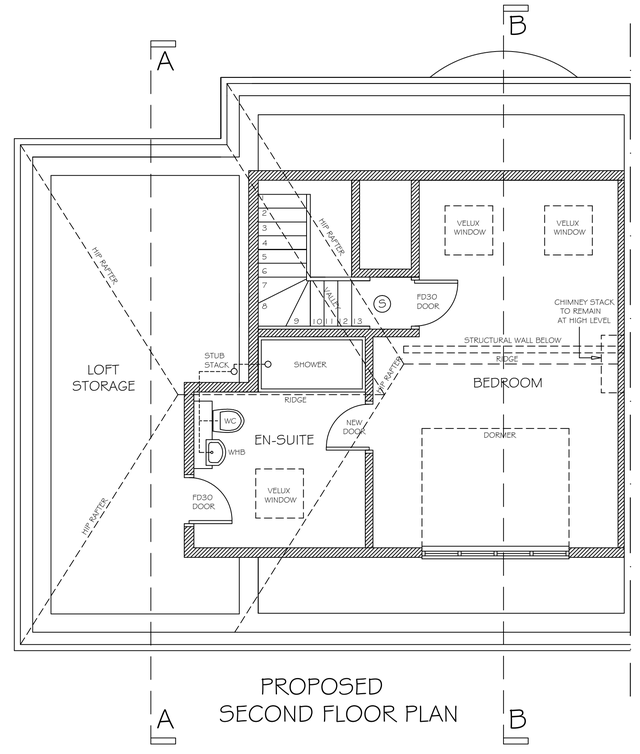

FIRE ALARM SYMBOLS

- (S) SMOKE DETECTOR
- (H) HEAT DETECTOR

REVISION	DESCRIPTION	DRAWN BY	DATE

KB design
Architectural Services

9, FAIRHOLME AVENUE
SOUTH SHIELDS,
TYNE & WEAR,
NE34 6DB.

TEL : 07824427223

Email : mail@kbdesign.org.uk

TITLE

PROPOSED EXTENSIONS
84, GROSVENOR ROAD, SOUTH SHIELDS
PROPOSED PLANS

SCALE	DATE	DRAWN BY
1:50 & 1:200	15.05.2024	K.BUTLER
PROJECT No	DRAWING No	Revision
0654	3195	

THIS DRAWING AND/OR SPECIFICATION IS THE SOLE PROPERTY AND COPYRIGHT OF KB DESIGN AND MAY NOT BE DISCLOSED TO ANY THIRD PARTY OR REPRODUCED IN WHOLE OR IN PART WITHOUT THE PRIOR CONSENT OF AN AUTHORISED REPRESENTATIVE OF KB DESIGN.