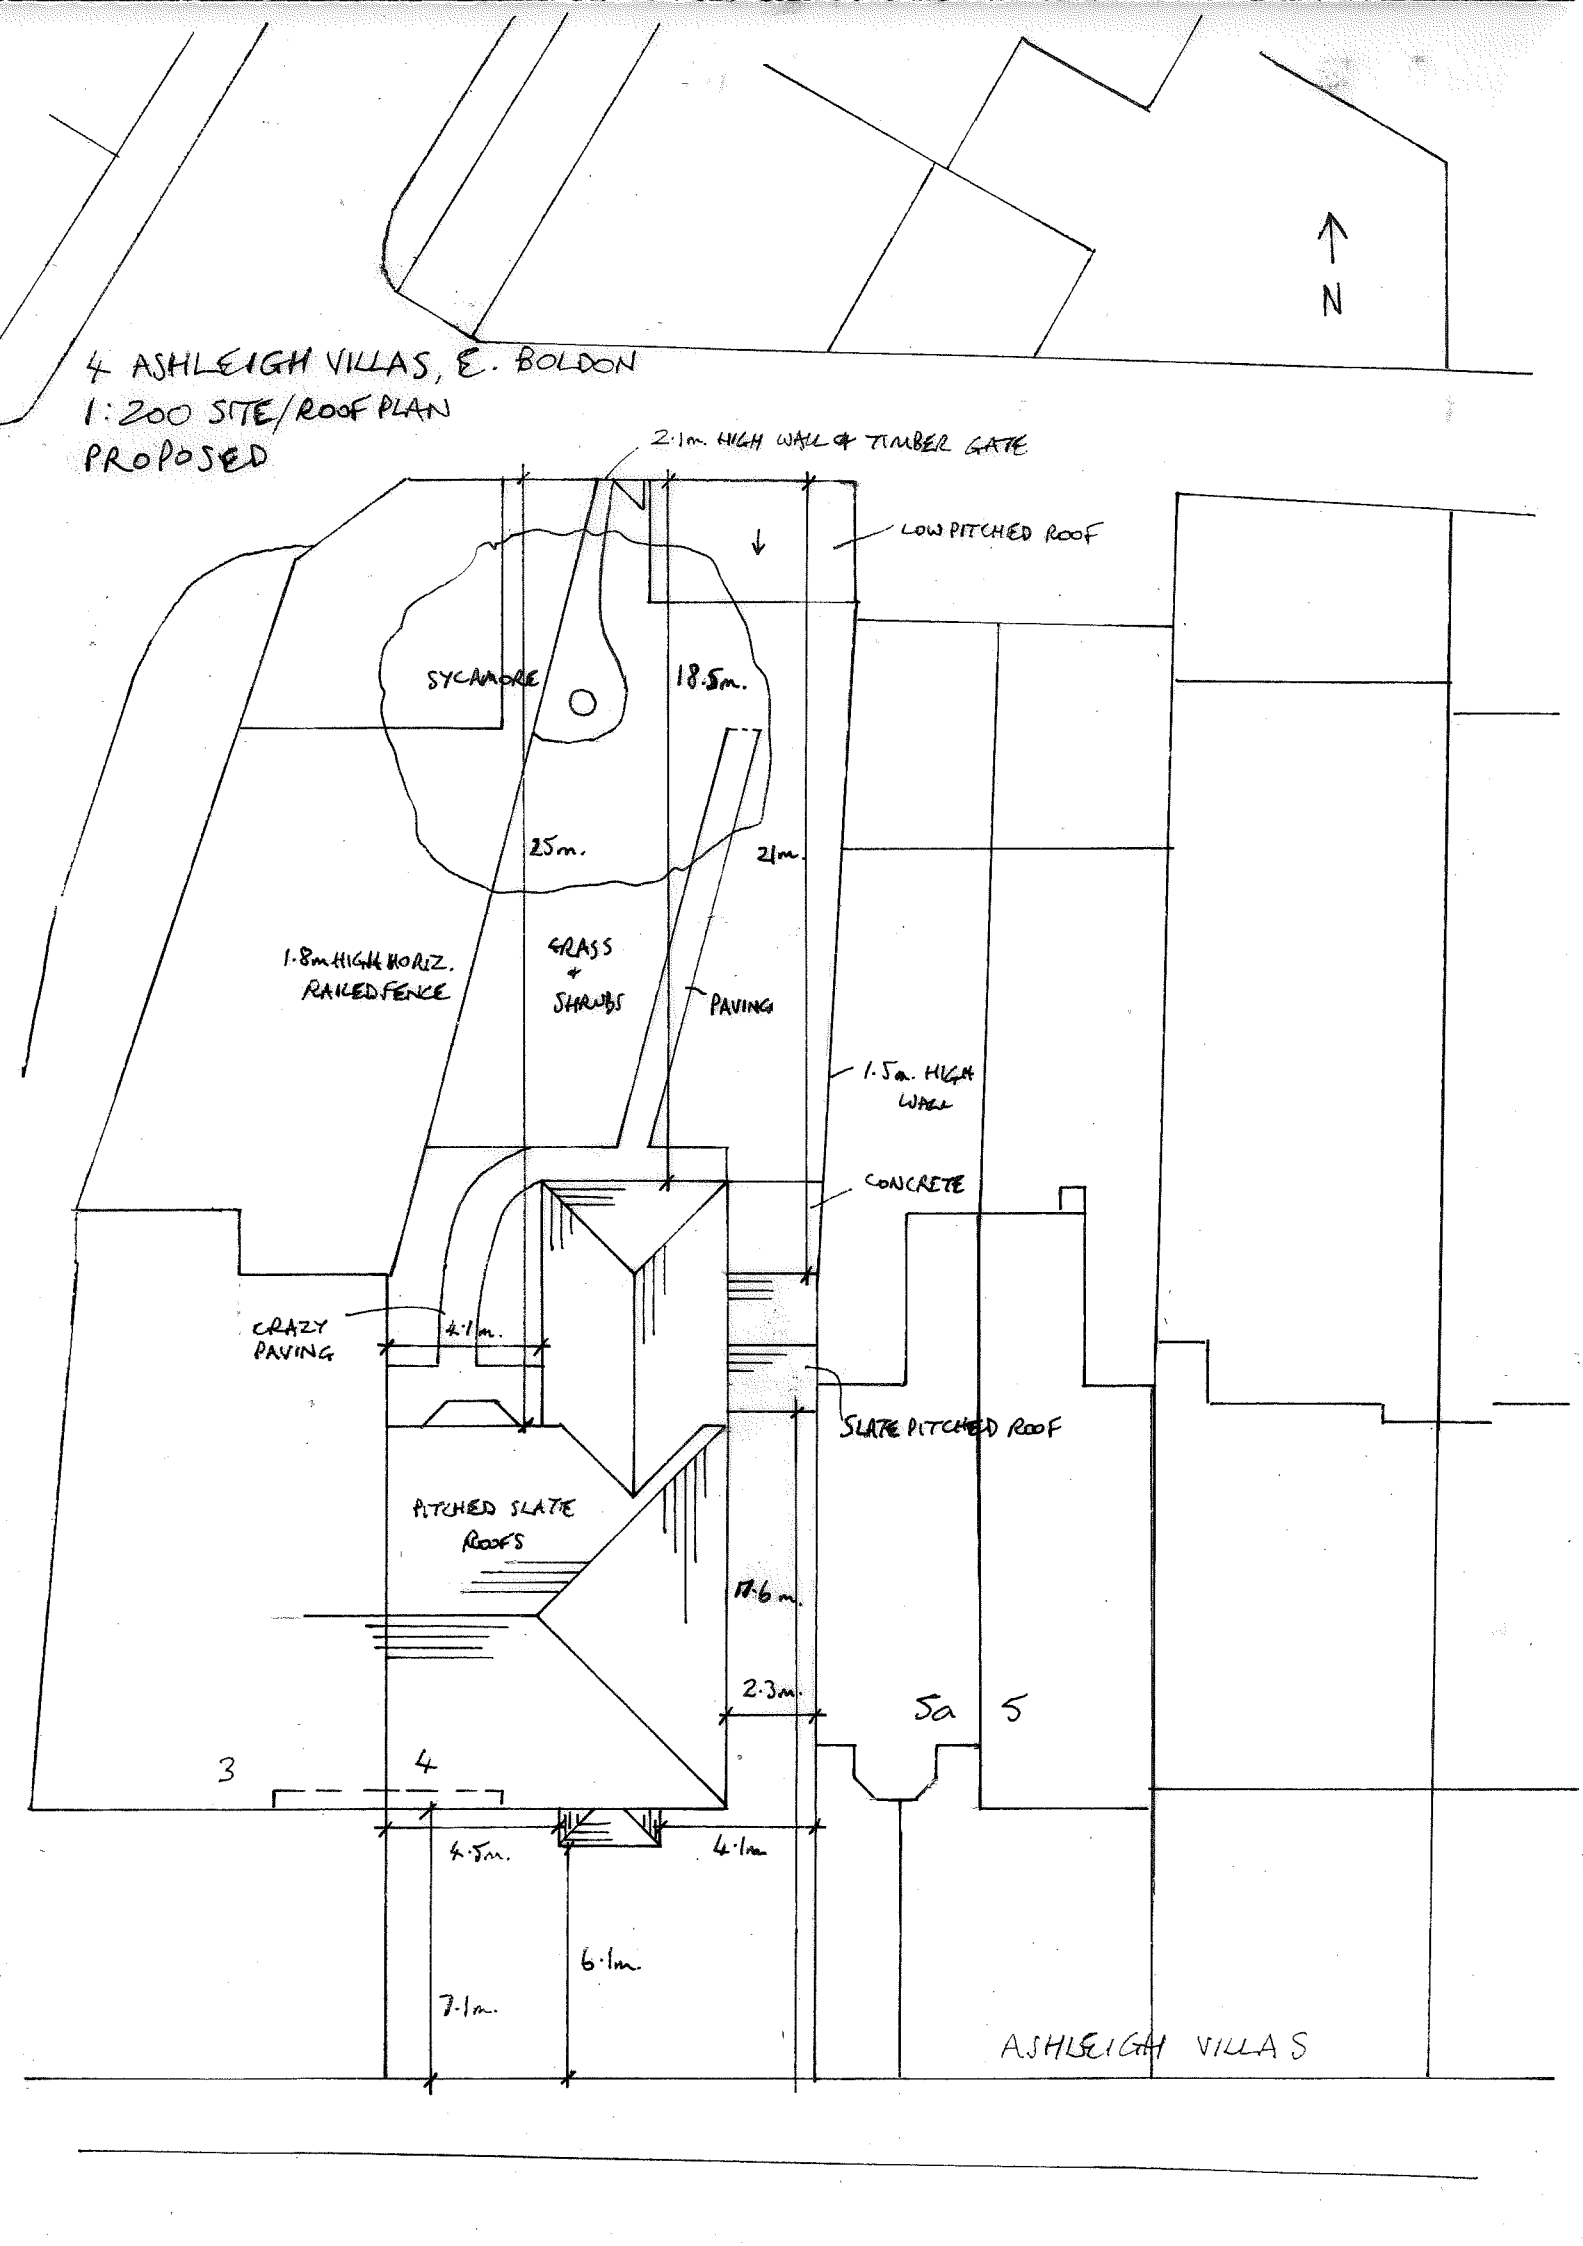
4 ASHLEIGH VILLAS, E. BOLDON
1:200 SITE/ROOF PLAN
PROPOSED
N
2·1m. HIGH WALL & TIMBER GATE
LOW PITCHED ROOF
SYCAMORE
18.5m.
25m.
21m.
1·8m HIGH HORIZ. RAILED FENCE
GRASS & SHRUBS
PAVING
1·5m. HIGH WALL
CONCRETE
CRAZY PAVING
4·1m.
SLATE PITCHED ROOF
PITCHED SLATE ROOFS
17·6m.
2·3m.
5a
5
3
4
4·5m.
4·1m
6·1m.
7·1m.
ASHLEIGH VILLAS