PROPOSED WINDOW SECTION
1:2

WINDOW ELEVATION INDICATIVE ONLY –
SEE PLANS FOR ACTUAL WINDOW SIZES *

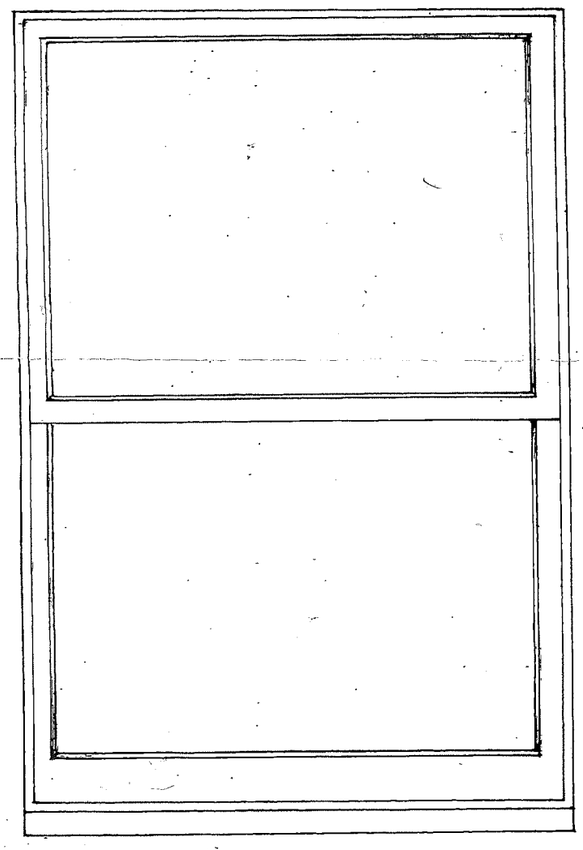

WINDOW ELEVATION 1:10

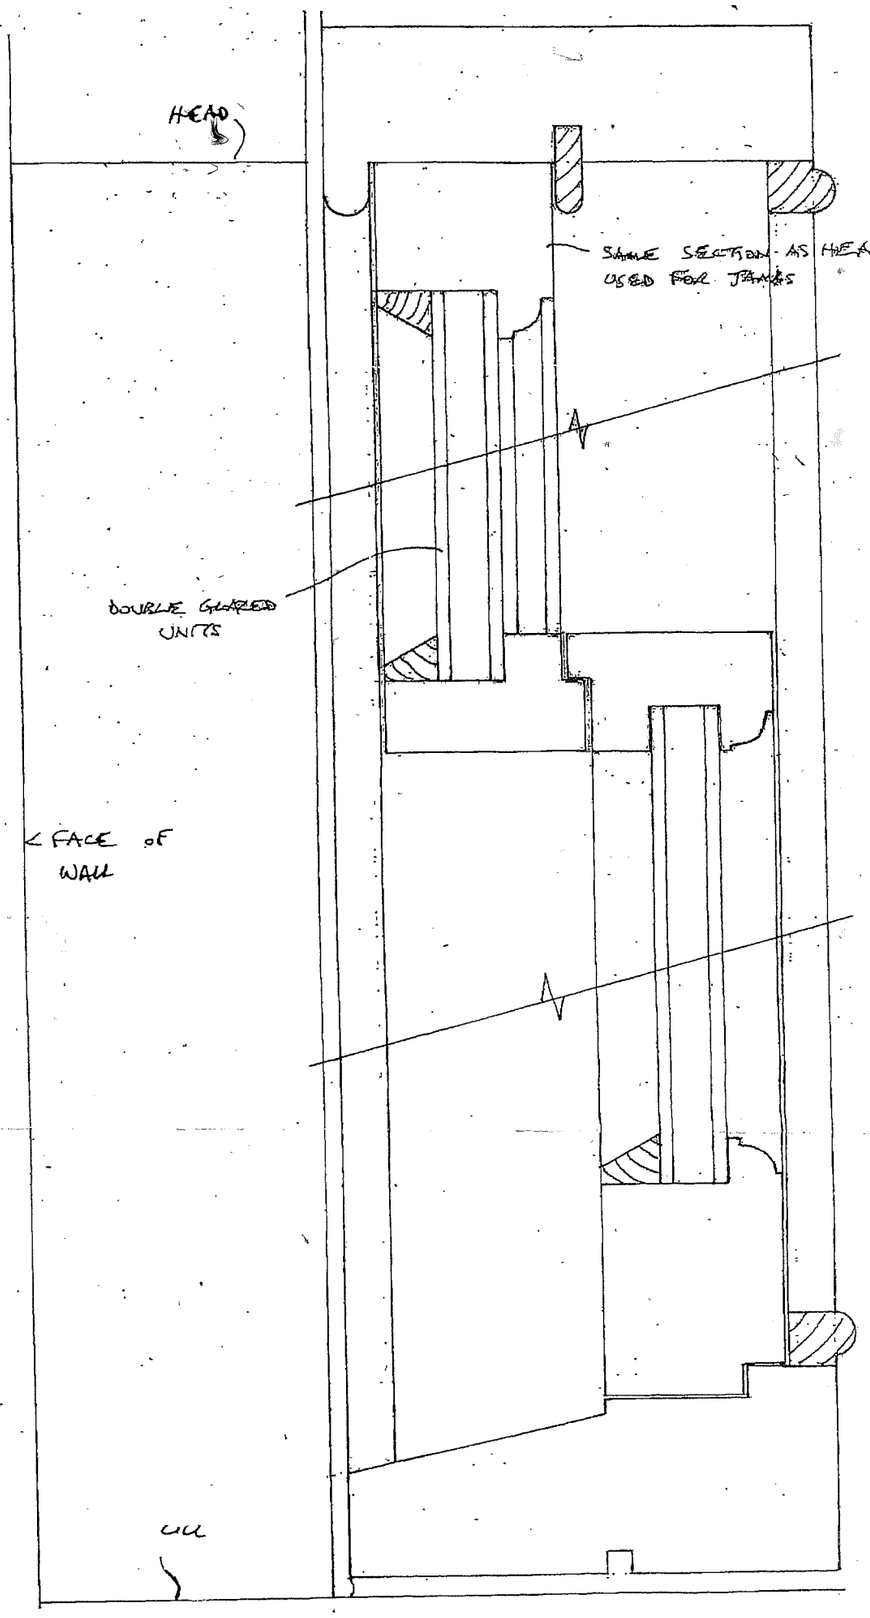

SASH WINDOW DETAILS – 1:2 SCALE SECTION