


BLOCK PLAN
scale 1:500

N

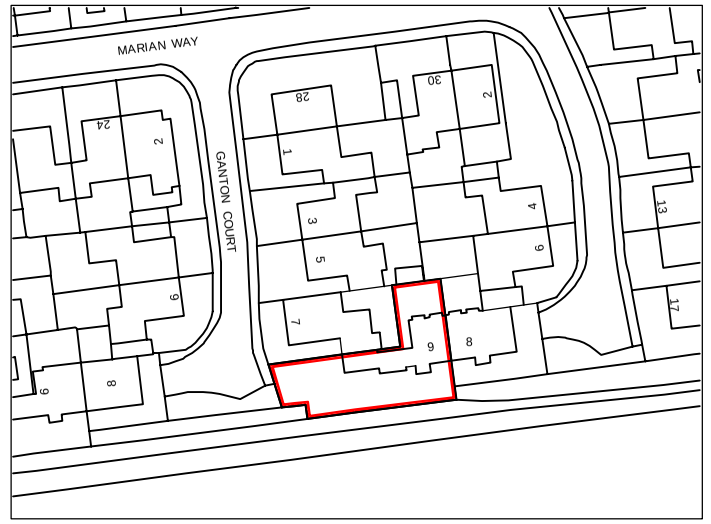

LOCATION PLAN
scale 1:1250

0 25 50 75 100 125m 1:1250
0 5 10 20 30 40 50m 1:500

drawnplans.co.uk

Project:

Single Storey Front Extension.

For:

Mr. George Robertson
9 Ganton Court
South Shields
NE34 8AW

Scale:	Dwg. no:	Ref. no:
1:1250,1:500	Sheet 4	A00
Drawn by:	Date Drawn:	
I.M.	30-May-2024	

For Drawings Tel: 0800 7836790

E-mail :- drawnplansco@aol.com