

ITEM 08 (Qty 1) ASDA-EX-42A
Refurbish existing totem.
Featuring:
• Retain existing legs - paint RAL 7016. (By Contractor)
• Fabricated new internal steel framework.
• 2mm Formed aluminium panels to both sides finished RAL 7016.
• Fret cut 'ASDA' logo backed with 6T61 perspex - non illuminated.
• 2no. non illuminated acrylic concession panels with angle trim.
• Reverse decorated digital prints (clear backed in white).
*** SEE CAD DRAWING FOR FURTHER DETAILS.**
Scale 1:30

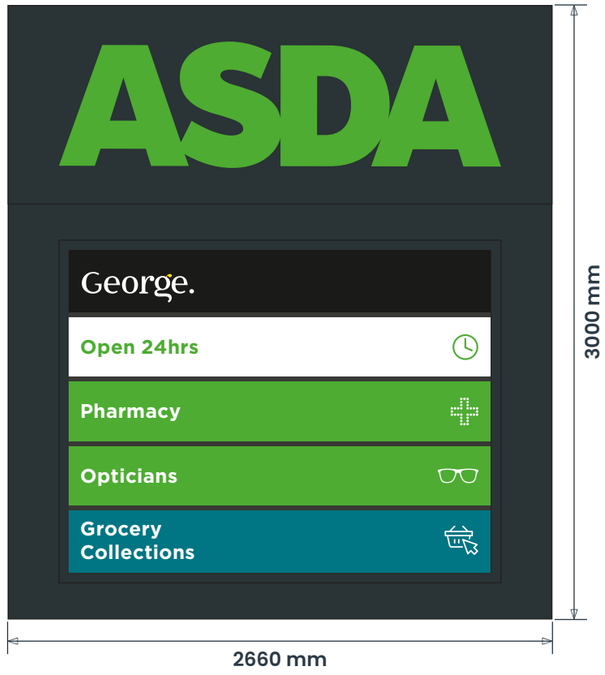

Existing Signage



Proposed Signage

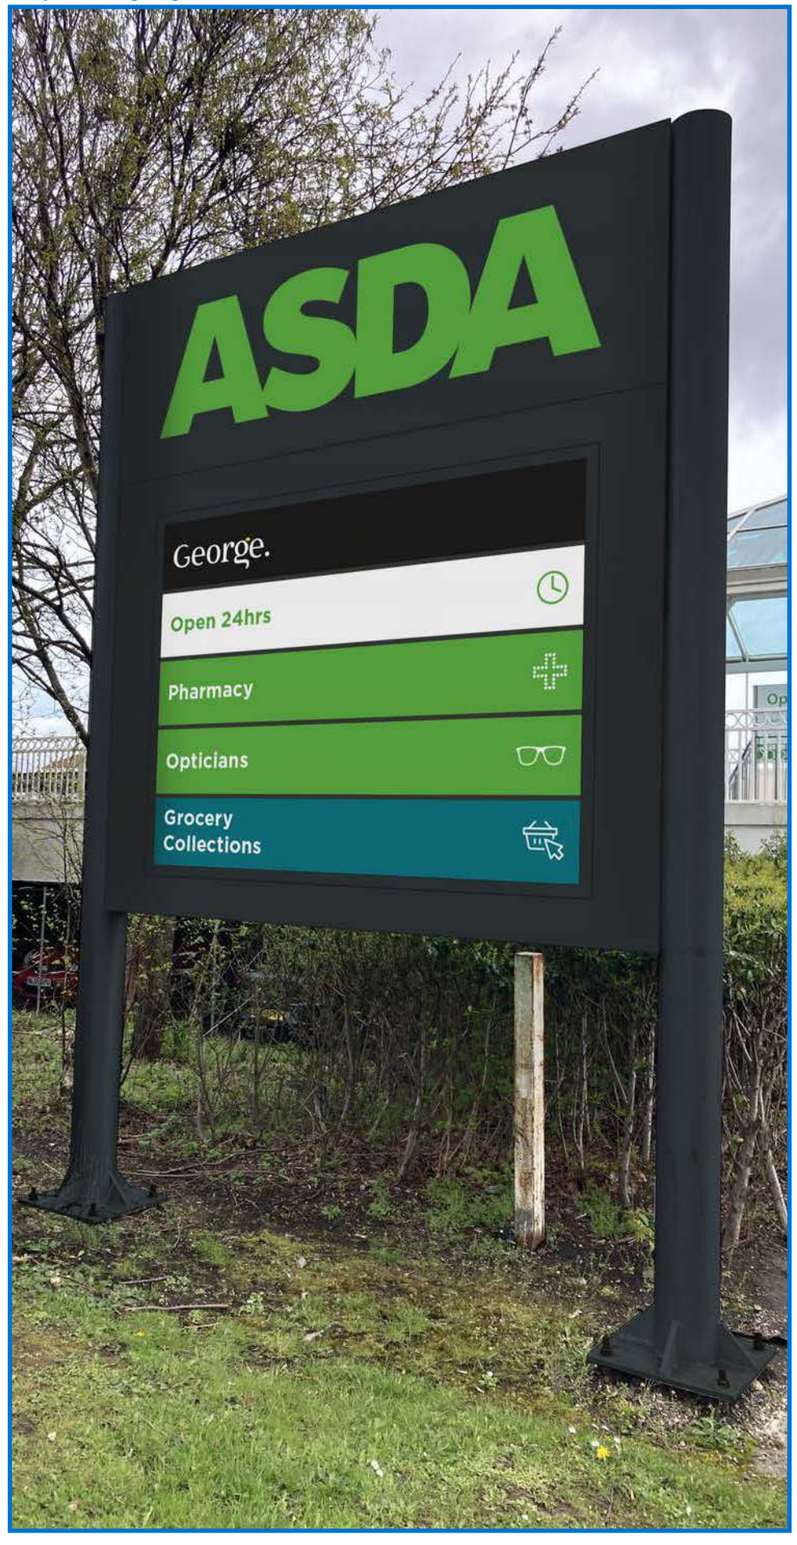

ASDA

ashleigh®

COPYRIGHT:
THE ATTACHED DESIGNS AND ILLUSTRATIONS ARE INTENDED SOLELY FOR, AND SHOULD ONLY BE USED BY, THOSE TO WHOM THIS DESIGN SPECIFICATION IS ADDRESSED

THE CONTENTS ARE STRICTLY PRIVATE AND CONFIDENTIAL
ANY FORM OF REPRODUCTION, DISSEMINATION, COPYING, DISCLOSURE, MODIFICATION OR DISTRIBUTION IS STRICTLY PROHIBITED WITHOUT THE PRIOR WRITTEN CONSENT OF ASHLEIGH SIGNS LTD (COMPANY NO: 1325080)

REGISTERED ADDRESS:
ASHLEIGH HOUSE, BECKBRIDGE ROAD, NORMANTON INDUSTRIAL ESTATE, NORMANTON, WF6 1TE

ASDA BOLDON
NORTH ROAD
BOLDON COLLIERY
NEWCASTLE UPON TYNE
NE35 9AR

186679 REV A
13/04/24 - LB