
ITEM 59 (Qty as shown) **ASDA-EX-56-NS**


Paint & Vinyl existing canopy.

Featuring:

- Retain existing canopy re-paint RAL 7016.
- Applied Asda green vinyl band and logo.
- White vinyl 'CARD ONLY' & '24hr'.

Scale 1:60

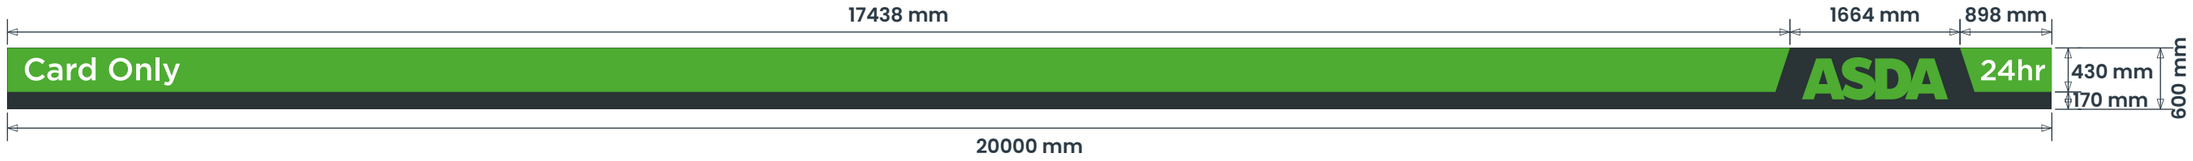

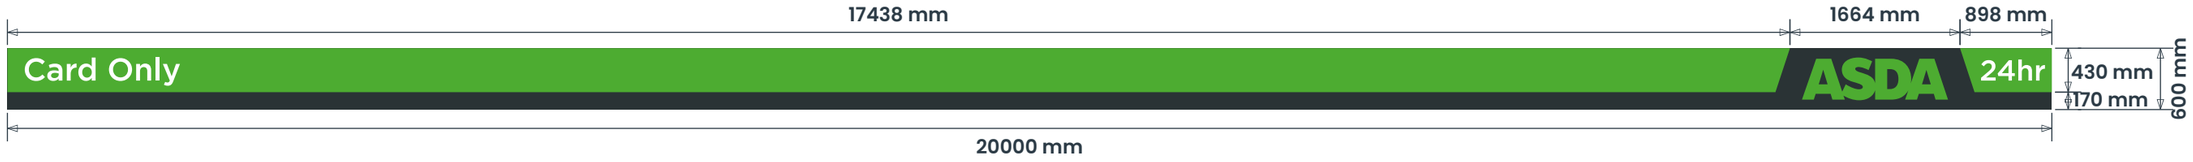

ASDA

ashleigh®

COPYRIGHT:
THE ATTACHED DESIGNS AND ILLUSTRATIONS ARE INTENDED SOLELY FOR, AND SHOULD ONLY BE USED BY, THOSE TO WHOM THIS DESIGN SPECIFICATION IS ADDRESSED

THE CONTENTS ARE STRICTLY PRIVATE AND CONFIDENTIAL
ANY FORM OF REPRODUCTION, DISSEMINATION, COPYING, DISCLOSURE, MODIFICATION OR DISTRIBUTION IS STRICTLY PROHIBITED WITHOUT THE PRIOR WRITTEN CONSENT OF ASHLEIGH SIGNS LTD (COMPANY NO: 1325080)

REGISTERED ADDRESS:
ASHLEIGH HOUSE, BECKBRIDGE ROAD, NORMANTON INDUSTRIAL ESTATE, NORMANTON, WF6 1TE

ASDA BOLDON
NORTH ROAD
BOLDON COLLIERY
NEWCASTLE UPON TYNE
NE35 9AR

186679 REV A
13/04/24 - LB