
© Whittam Cox Architects - Disclaimer:

This drawing is copyright of WCEC Group Ltd trading as Whittam Cox Architects, and shall not be reproduced nor used for any other purpose without the written permission of the Architects. This drawing must be read in conjunction with all other related drawings and documentation. All dimensions are approximate and for indicative purposes only. Building Regulations. Do not scale from this drawing, use figured dimensions only. It is the contractors responsibility to check and verify all dimensions on site. Any discrepancies to be reported immediately. IF IN DOUBT ASK.
Materials not in conformity with relevant British or European Standards/Codes of practice or materials known to be deleterious to health & safety must not be used or specified on this project.


Note: Items 43-58 in various locations of existing matching/similar signage.

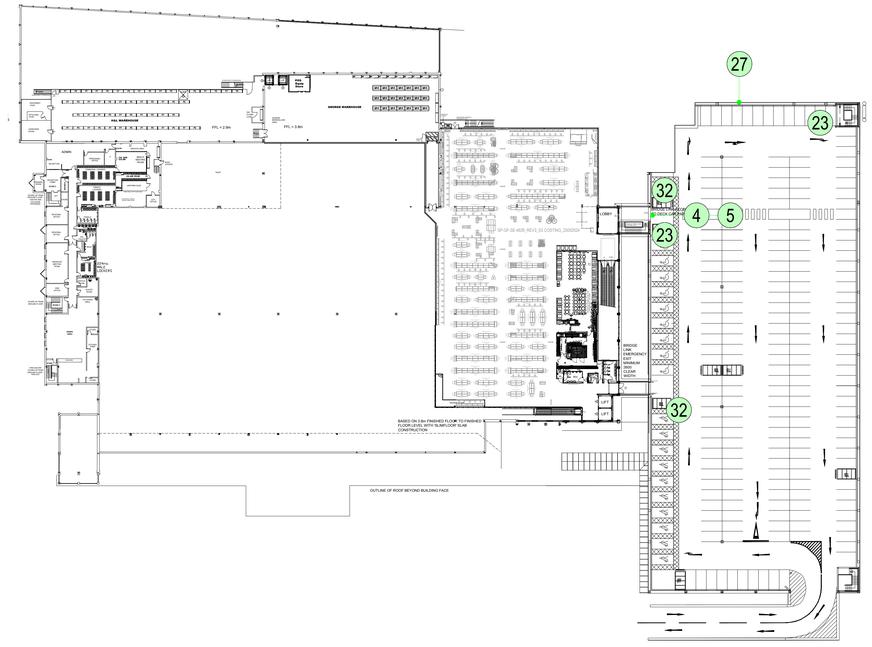

1 PL_02 SITE BLOCK PLAN: GROUND FLOOR
Scale 1:500 @ A0



2 PL_02 SITE BLOCK PLAN: FIRST FLOOR
Scale 1:500 @ A0

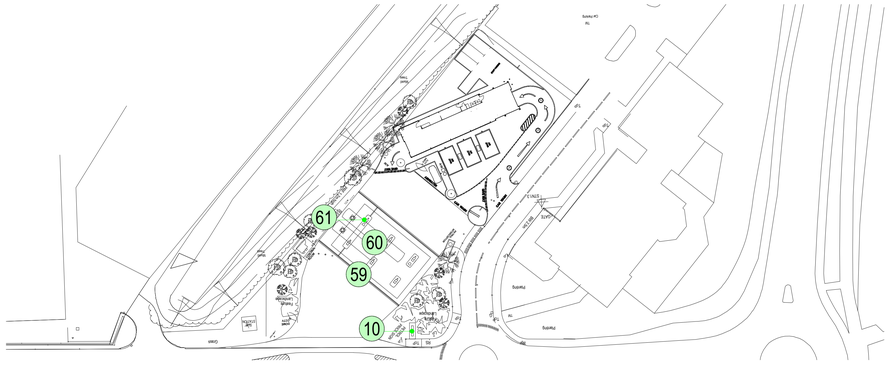

2 PL_02 SITE BLOCK PLAN: PFS
Scale 1:500 @ A0

LEGEND

? Node indicates sign location

0m 5 10 15 20 25 30 35 40 45 50
1:500

PLANNING

CLIENT

ASDA

PROJECT
PROPOSED SIGNAGE
APPLICATION - ASDA BOLDON

TITLE
SITE BLOCK PLAN

DRAWING STATUS
PLANNING

DRAWN	JD	CHECKED	SJS
SCALE	1:500 @ A0		
DATE	JUNE 2024		

Whittam Cox ARCHITECTS
Chesterfield / 01246 260261
London / 020 3388 0019
Leeds / 0113 468 2450
whittamcox.com

JOB NO.	DRAWING NO.	REV
230457	PL_02	-