© Whittam Cox Architects - Disclaimer:


This drawing is copyright of WCEC Group Ltd trading as Whittam Cox Architects, and shall not be reproduced nor used for any other purpose without the written permission of the Architects. This drawing must be read in conjunction with all other related drawings and documentation. It is the contractors responsibility to ensure full compliance with the Building Regulations. Do not scale from this drawing, use figured dimensions only. It is the contractors responsibility to check and verify all dimensions on site. Any discrepancies to be reported immediately.
IF IN DOUBT ASK.
Materials not in conformity with relevant British or European Standards/Codes of practice or materials known to be deleterious to health & safety must not be used or specified on this project.

NOTES :


This drawing is for planning purposes only.

Planning Application Boundary

Ownership Boundary

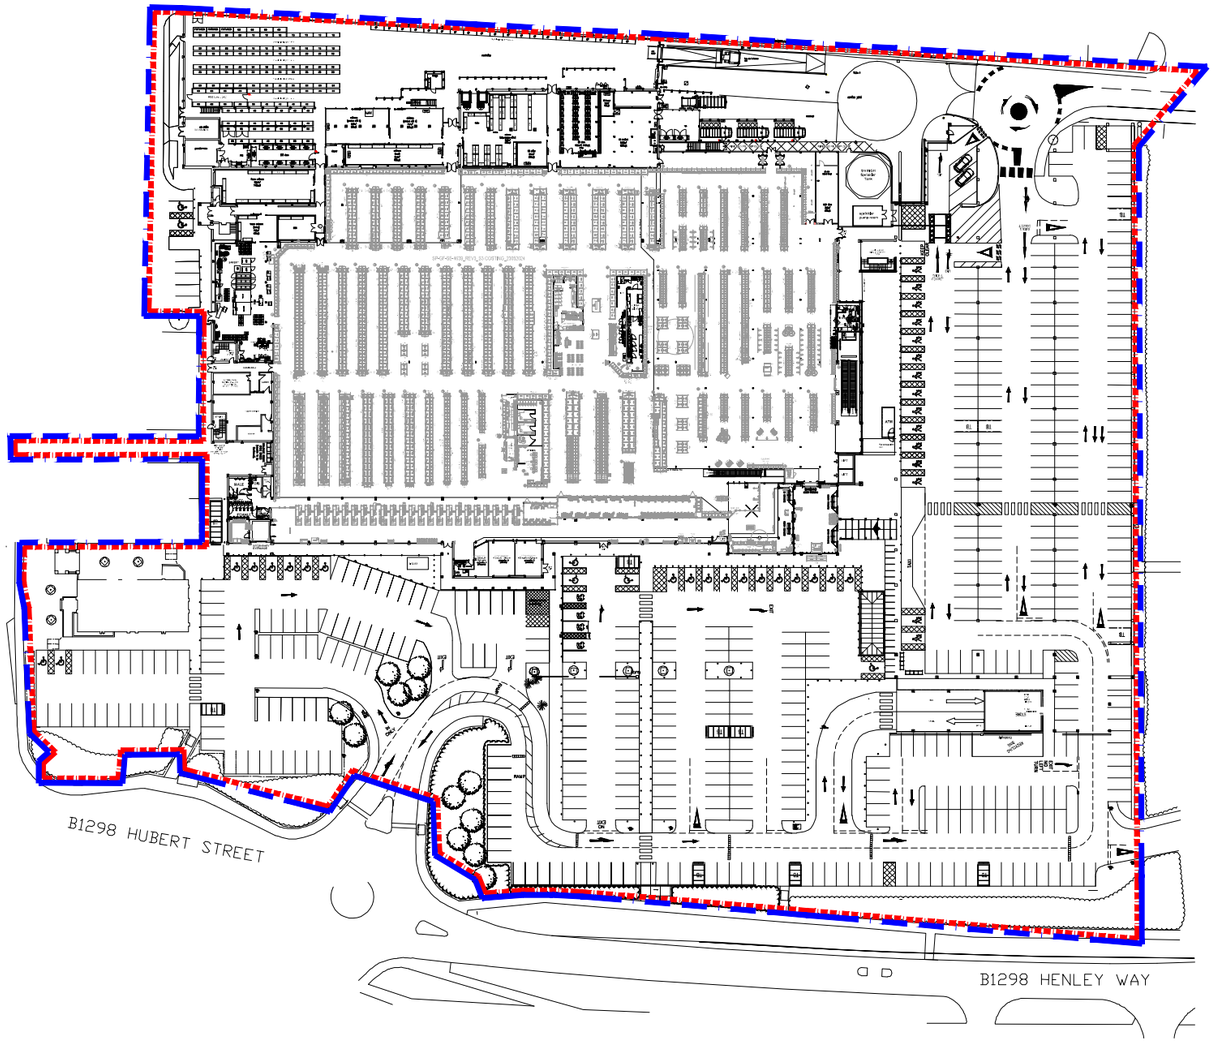

1 PL_01 SITE LOCATION PLAN
Scale 1:1250 @ A3

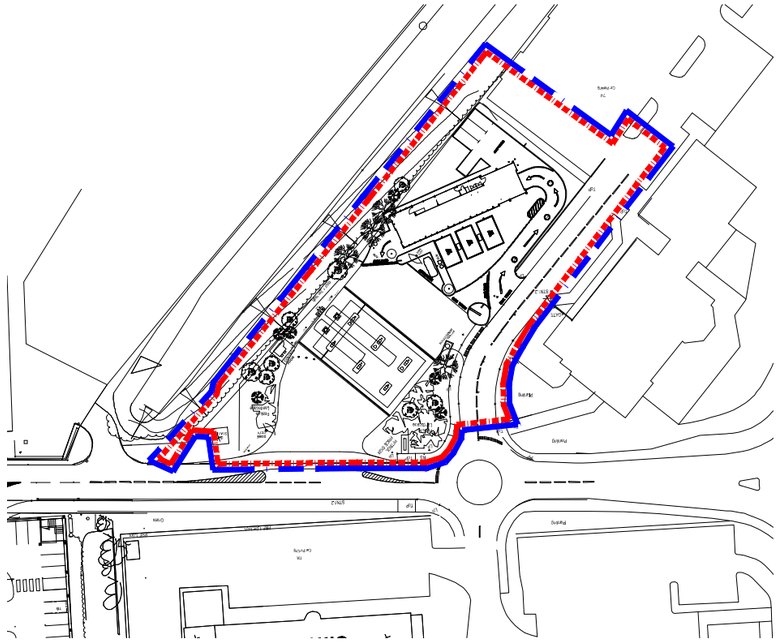

0m 12.5 25 37.5 50 62.5 75 87.5 100 112.5 125

1:1250

No.	Date	Description	Drwn/Chkd By
-	25/06/24	First Issue.	JD/SJS

PLANNING

CLIENT

ASDA

PROJECT
PROPOSED SIGNAGE
APPLICATION - ASDA BOLDON

TITLE
SITE LOCATION PLAN

DRAWING STATUS
PLANNING

DRAWN	CHECKED
JD	SJS

SCALE 1:1250 @ A3

DATE JUNE 2024

Whittam Cox ARCHITECTS
Chesterfield / 01246 260261
London / 020 3388 0019
Leeds / 0113 3366018
whittamcox.com

JOB NO.	DRAWING NO.	REV
230457	PL_01	-