

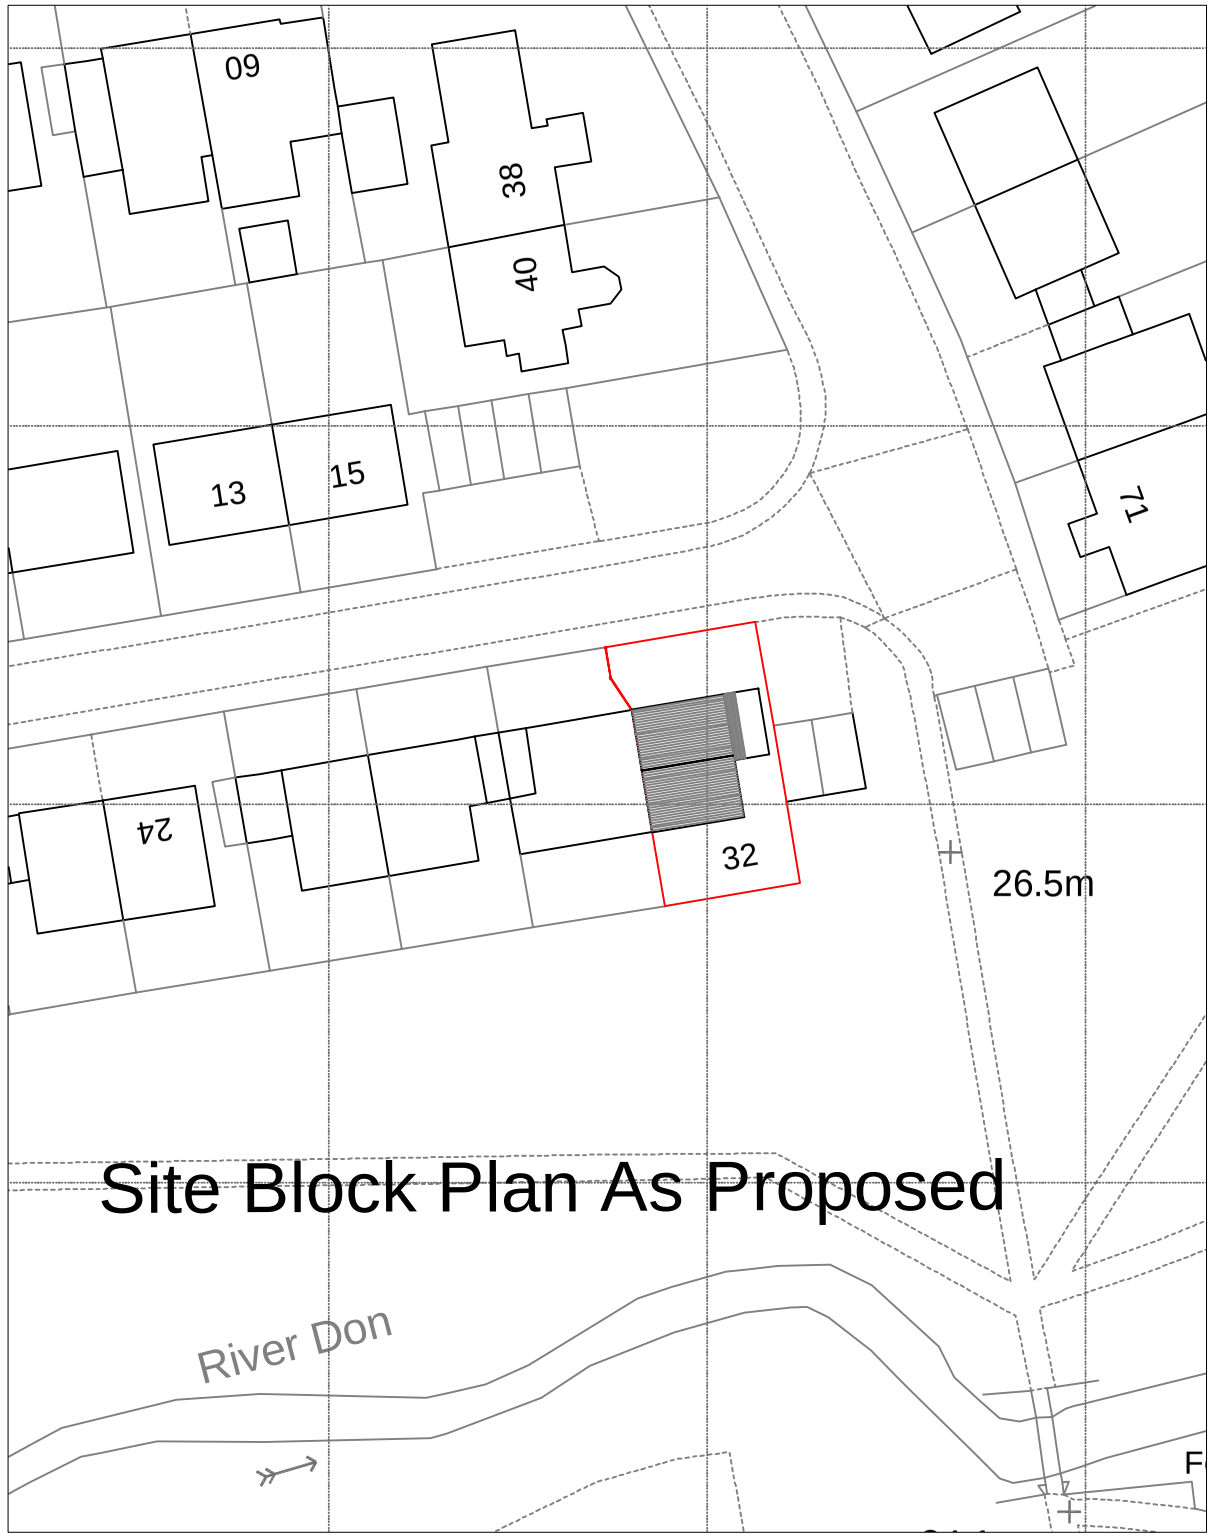



Site Block Plan As Proposed

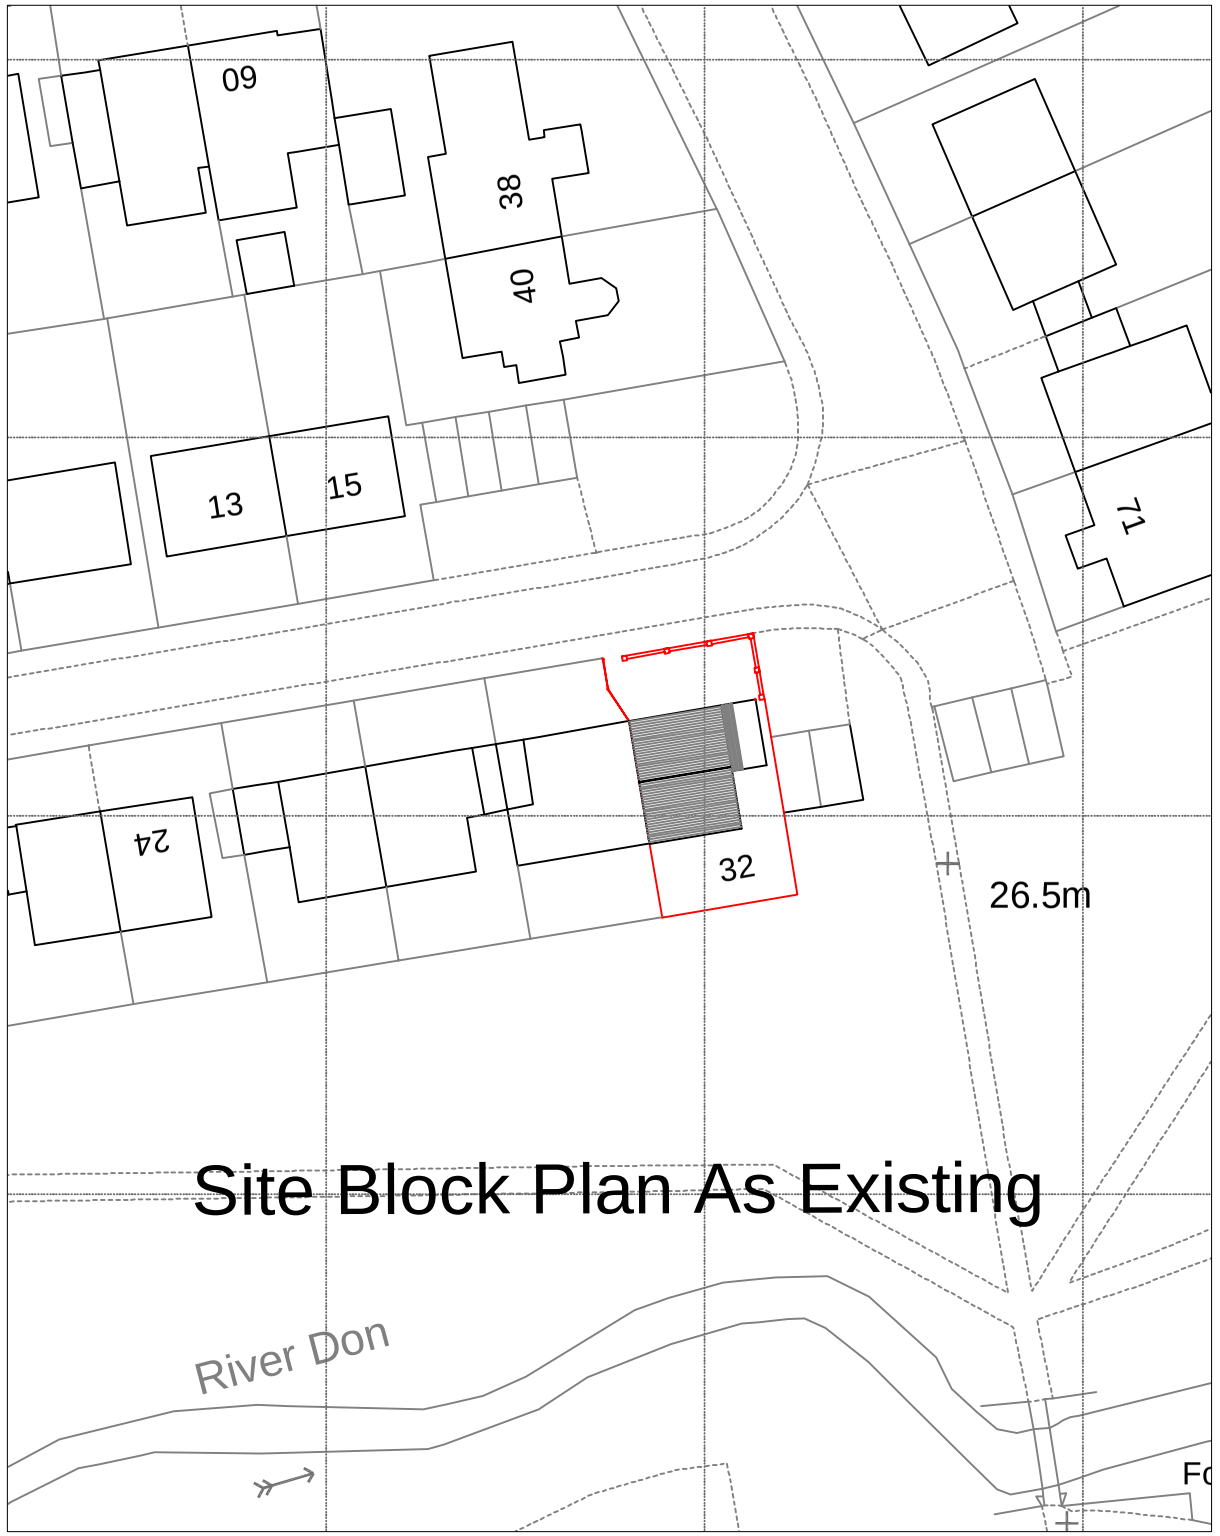


Site Block Plan As Existing

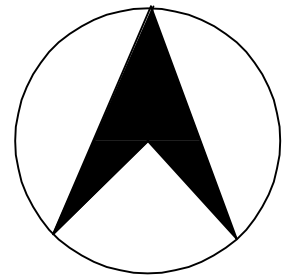

revision

| | | |
|---|---|---|
| | | |
| | | |
| | | |
| | | |
| | | |

PERSEPOLIS ARCHITECTURE

73 High Street, Gosforth, Newcastle upon Tyne, NE3 4AA
Tel: (0191) 277 7777, Office@persepolisarchitecture.co.uk

Client:

Mr Mark Craigs
32 Shelley Aveniew
Boldon
NE35 9EA

Project:

Retrospect Application
Front Garden Wall / Fence

Title

Site Block Plan As Existing & Proposal

| Date: | scale | drawn by |
|---|---|---|
| March 2024 | 1 / 500 | JM |

| Drawing number | rev. |
|---|---|
| A - 314 - 0624 - 01 | |