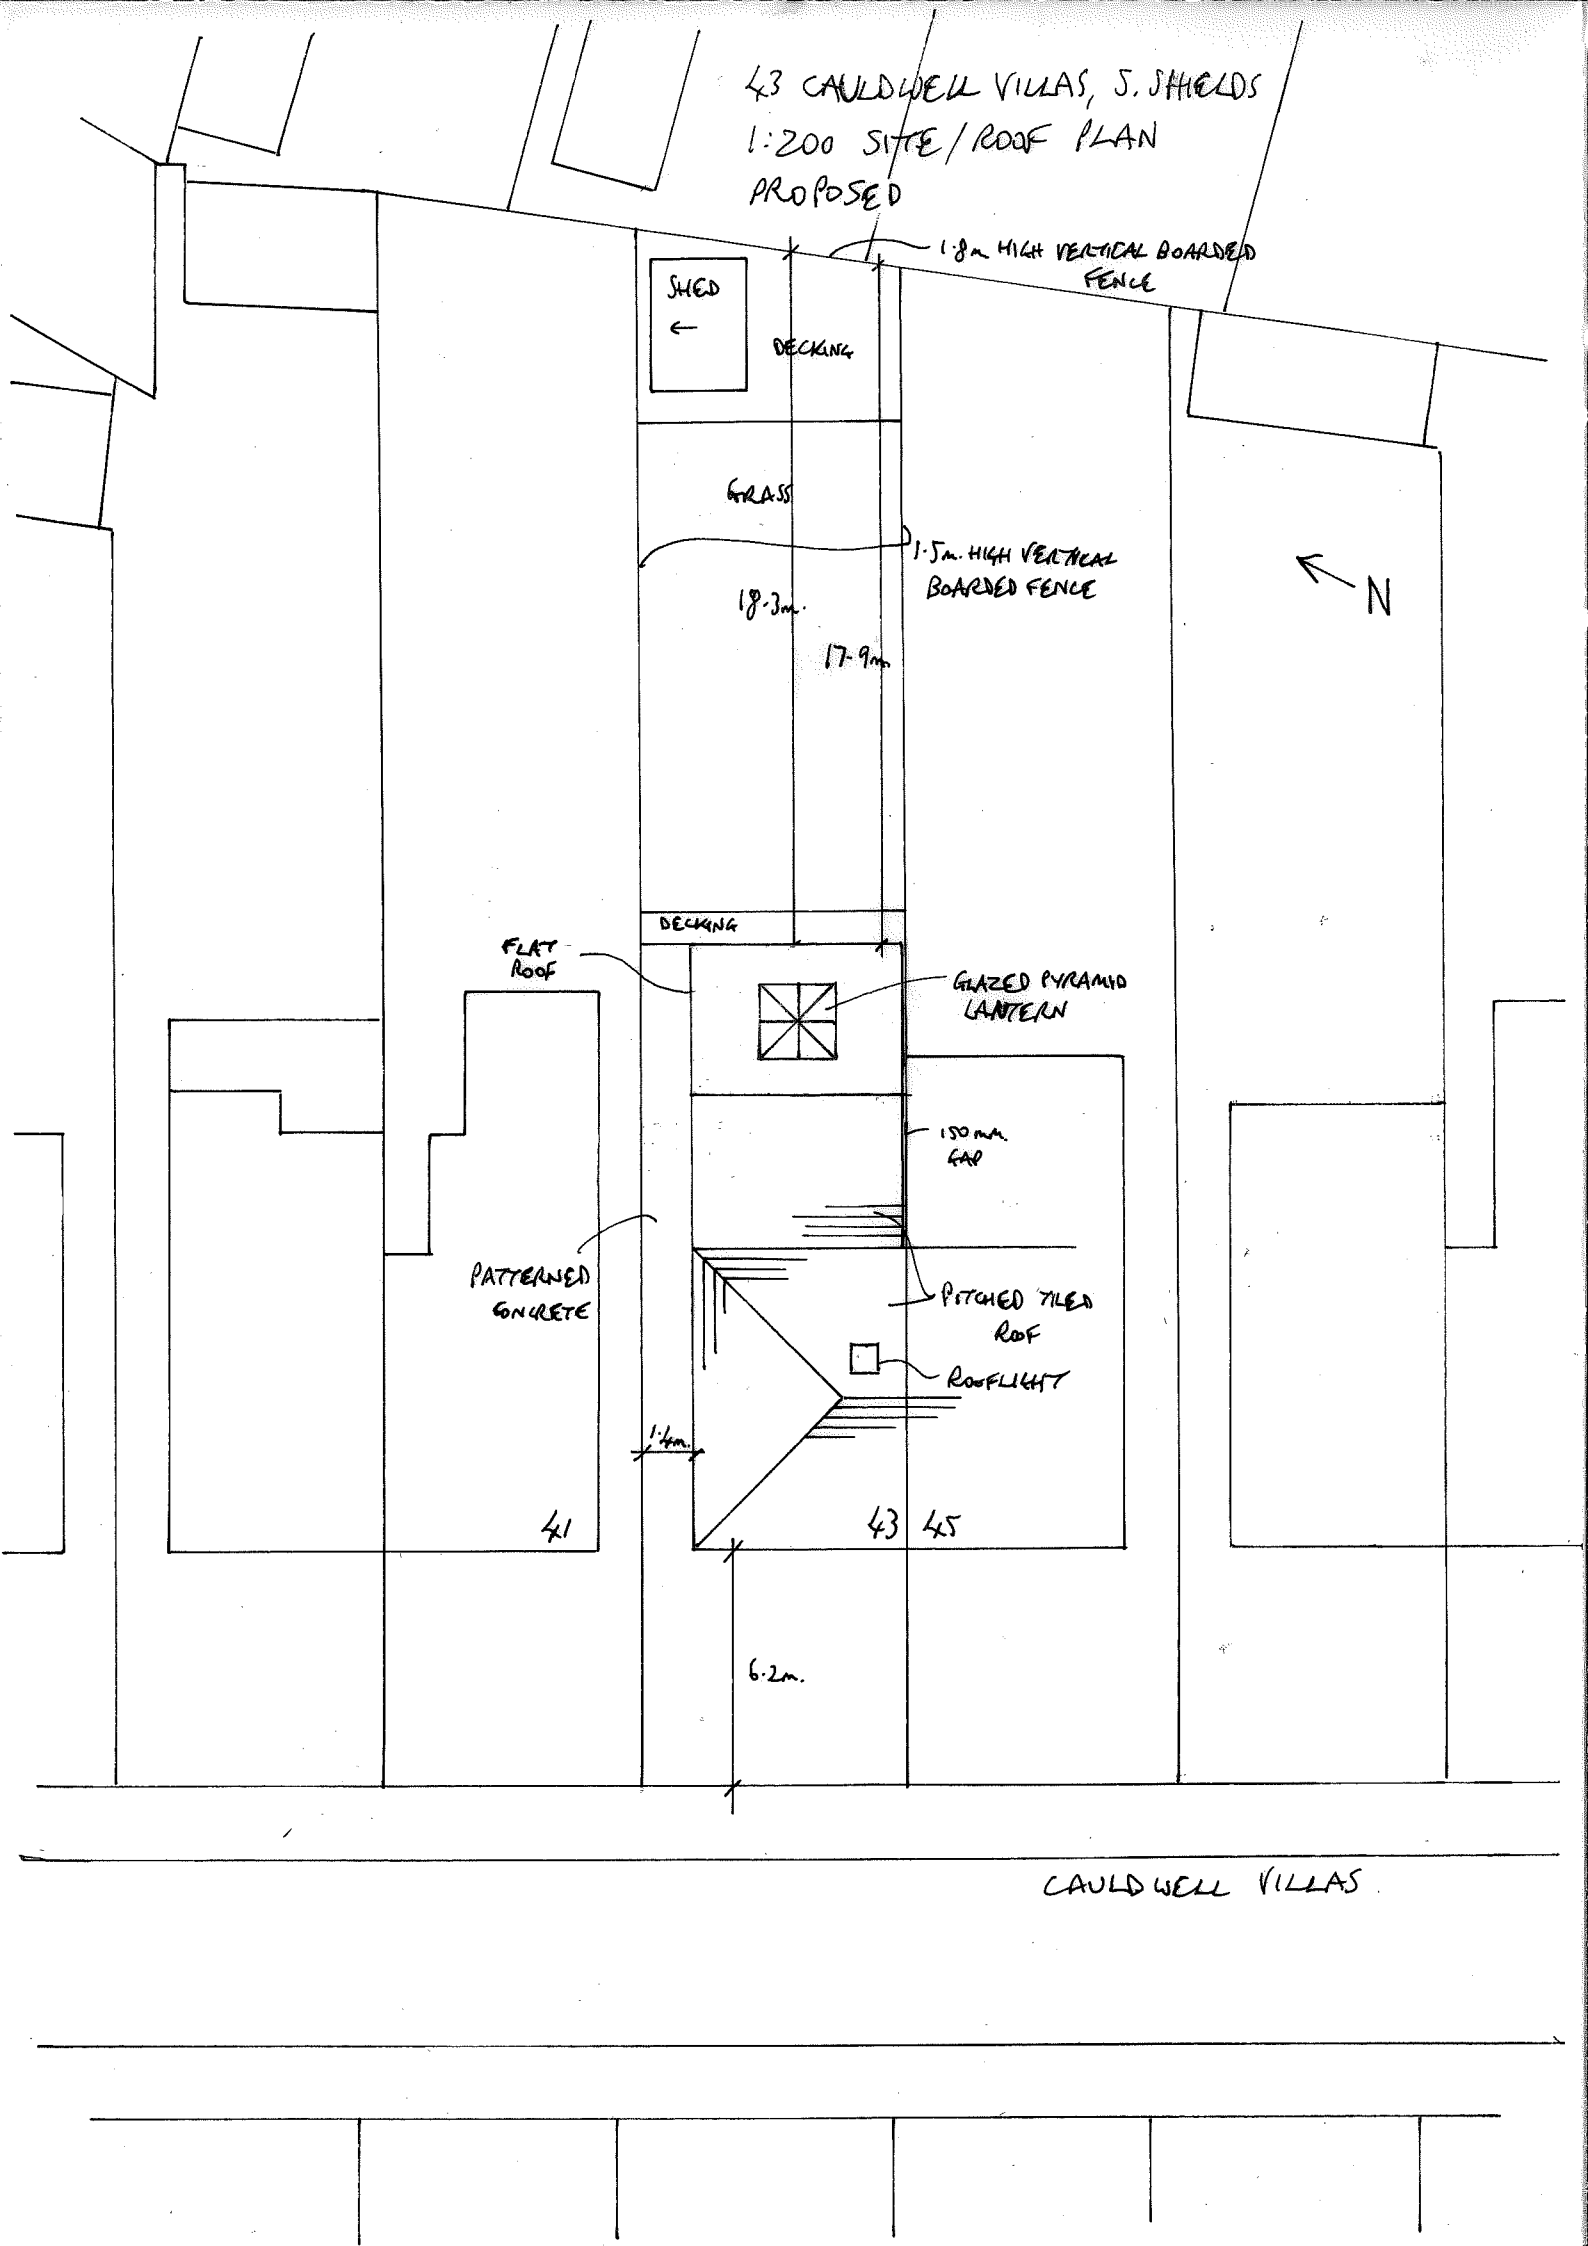

43 CAULDWELL VILLAS, S. SHIELDS
1:200 SITE/ROOF PLAN
PROPOSED
1.8m HIGH VERTICAL BOARDED FENCE
SHED
DECKING
GRASS
1.5m. HIGH VERTICAL BOARDED FENCE
18.3m.
17.9m.
N
DECKING
FLAT ROOF
GLAZED PYRAMID LANTERN
150mm GAP
PATTERNED CONCRETE
PITCHED TILED ROOF
ROOFLIGHT
1.4m.
41
43
45
6.2m.
CAULDWELL VILLAS