



PROPOSED FRONT (SOUTH) ELEVATION 1:100

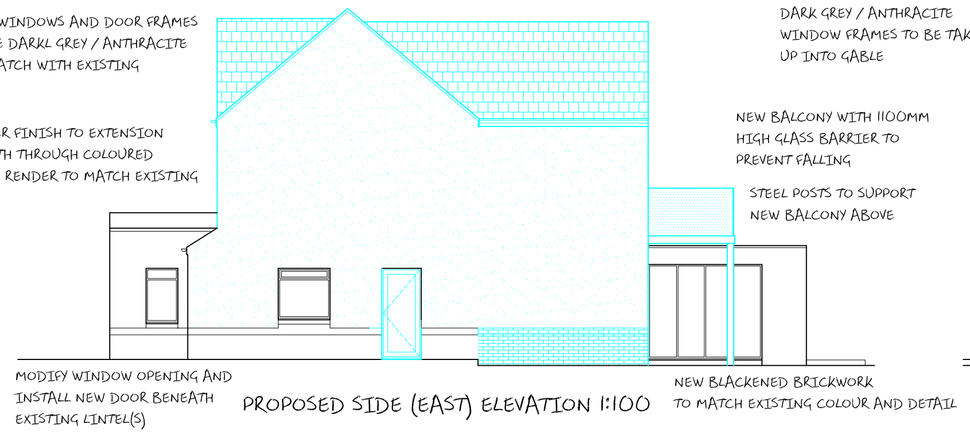


PROPOSED SIDE (EAST) ELEVATION 1:100




PROPOSED REAR (NORTH) ELEVATION 1:100

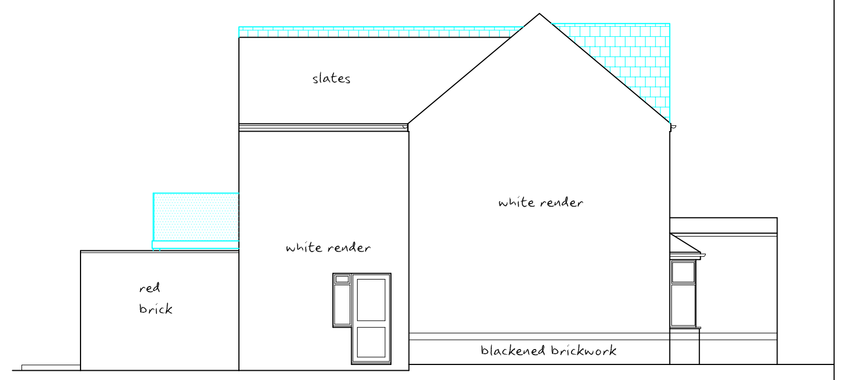


PROPOSED SIDE (WEST) ELEVATION 1:100

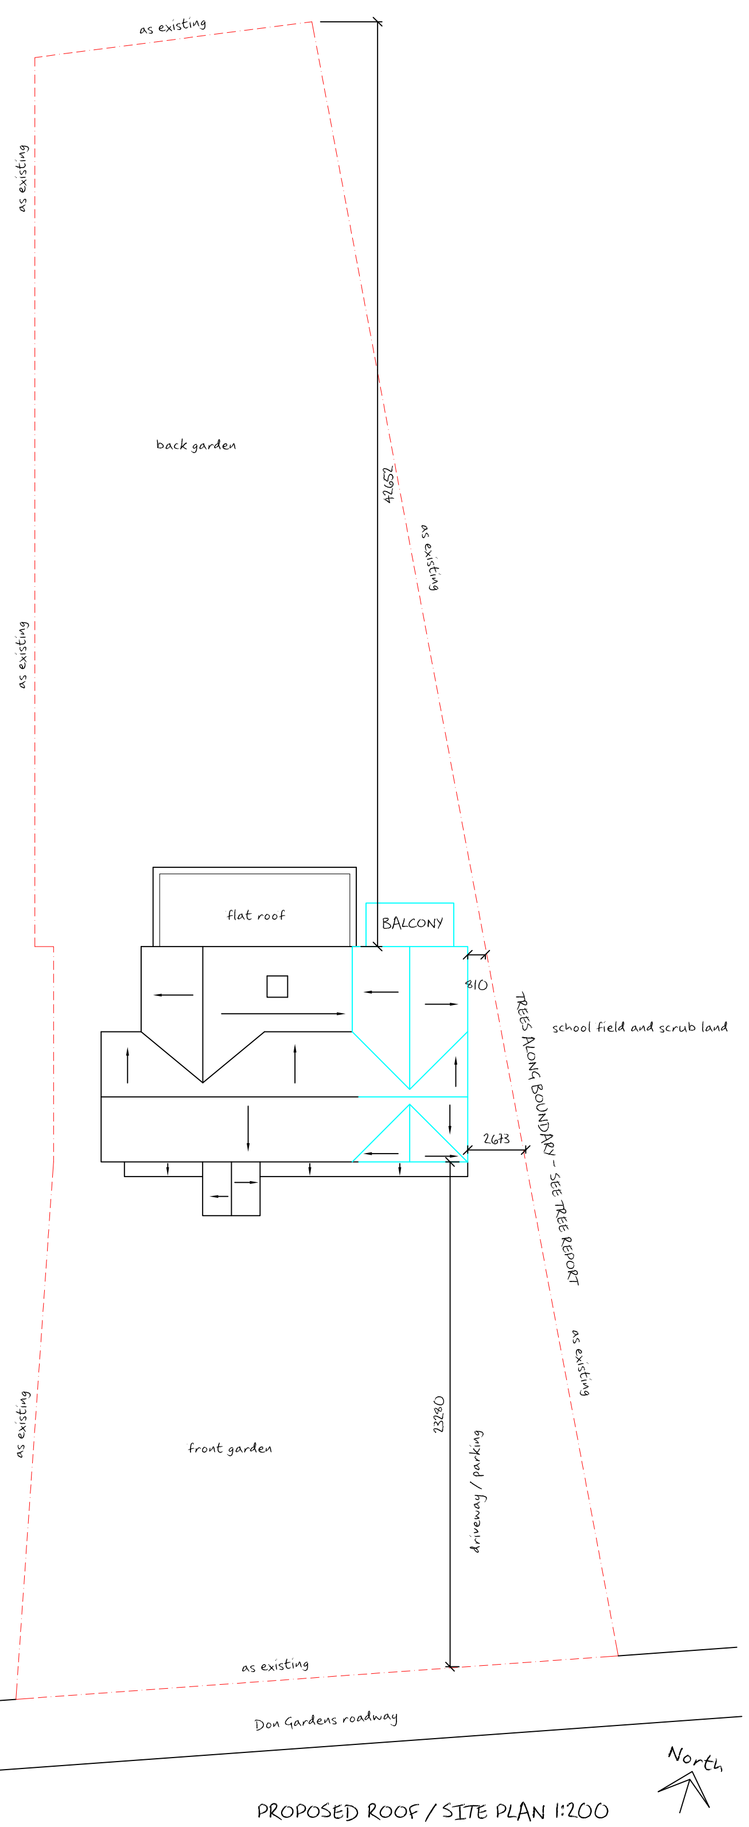


PROPOSED ROOF / SITE PLAN 1:200

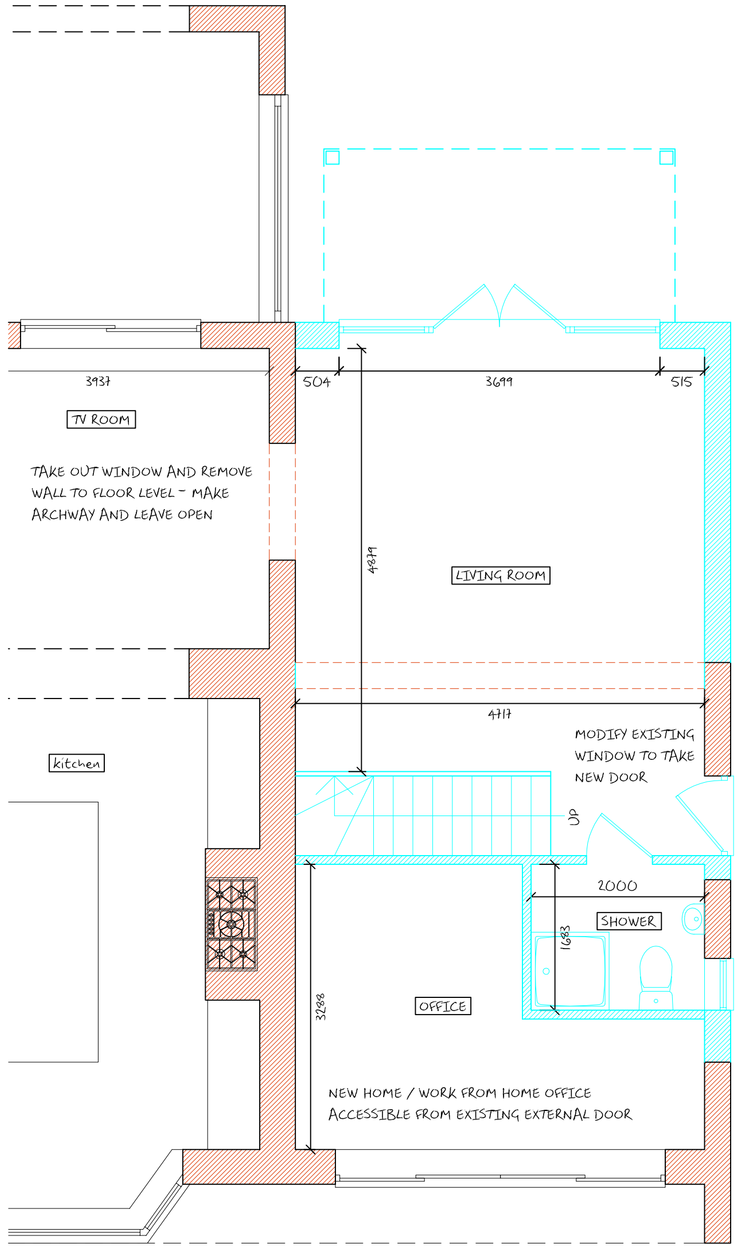

PROPOSED GROUND FLOOR PLAN 1:50

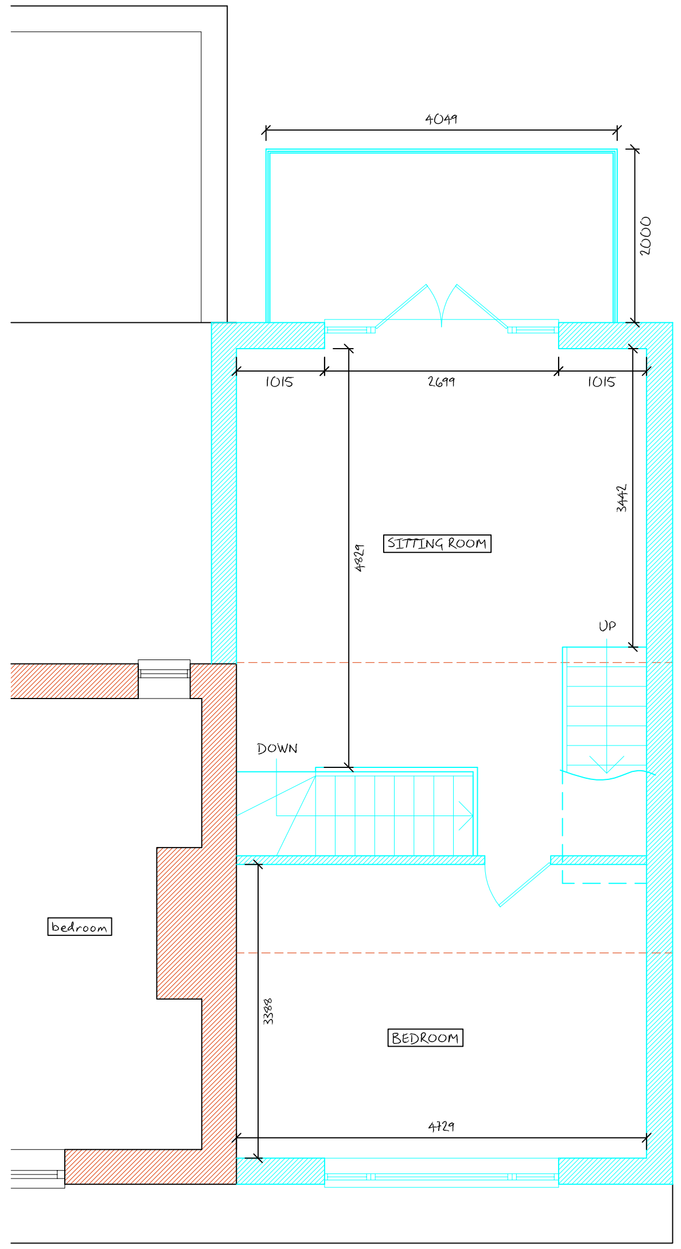

PROPOSED FIRST FLOOR PLAN 1:50

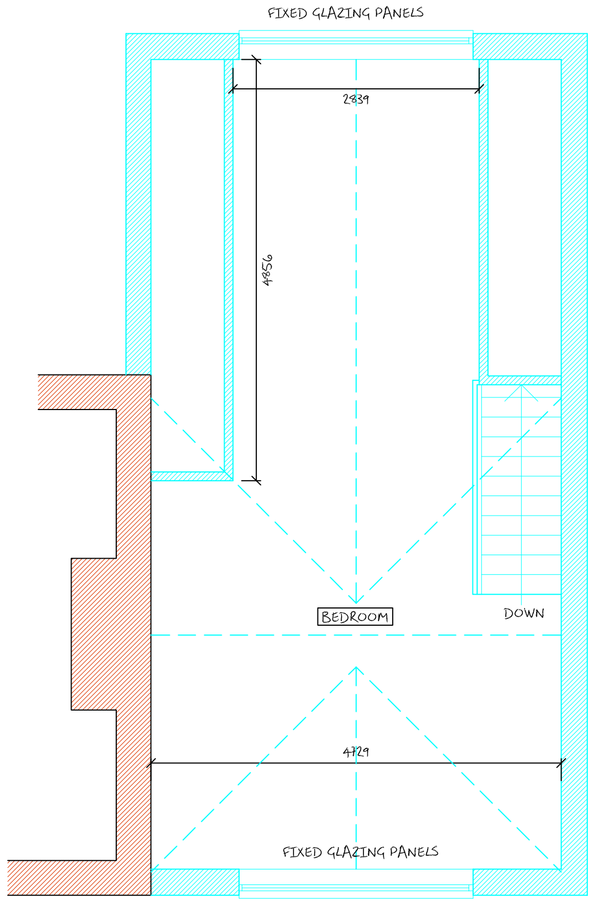

PROPOSED SECOND FLOOR 1:50

| Rev. P1 | PLANNING PERMISSION ISSUE | Date: 20/09/2024 |

Client: Mr & Mrs Walker — Scale: @A1

Address: Don Villa, Don Gardens, West Boldon

Project: Two Storey Side and Rear Extension

Title: Proposed Plans and Elevations -Planning — Drawing No.: 116523-02 — Revision: C3

Office 2 The Crescent, Dunston, Gateshead. NE11 9SJ | **Telephone** 0191 4066 570 | **Mobile** 07980 650 840 |
| **Email** info@polstarbuildingdesign.co.uk | **Website** www.polstarbuildingdesign.co.uk |

POLSTAR BUILDING DESIGN