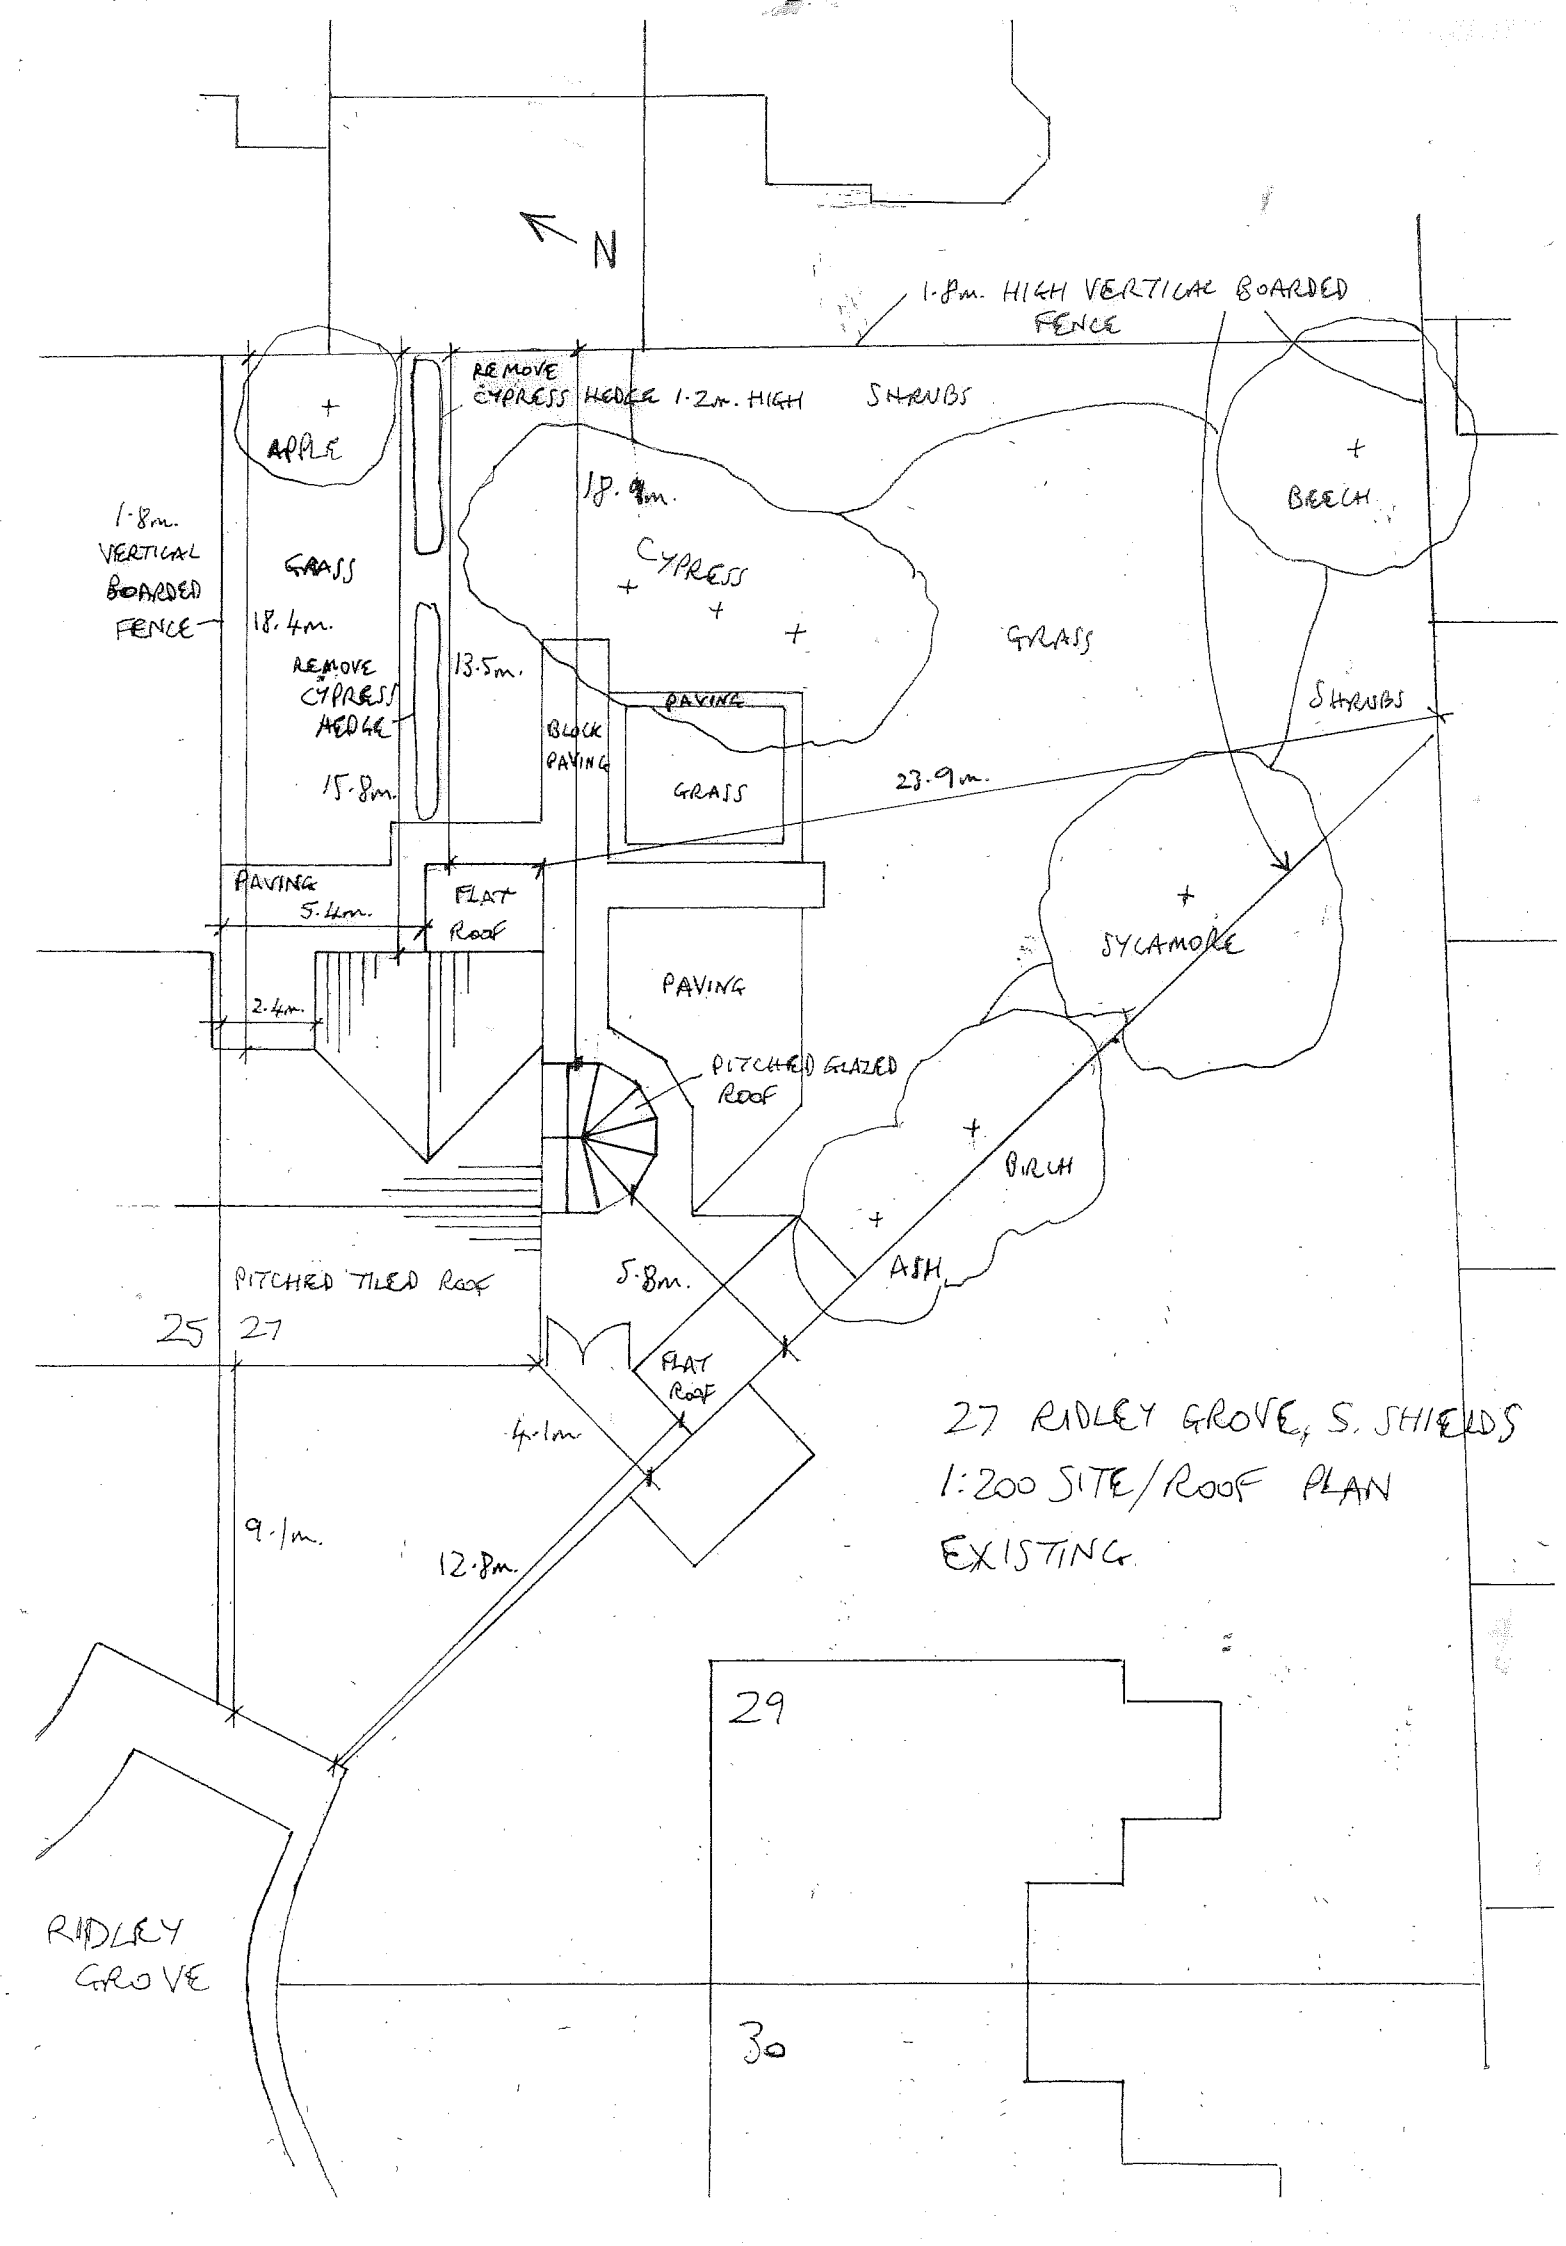

N
1.8m. HIGH VERTICAL BOARDED FENCE
REMOVE CYPRESS HEDGE 1.2m. HIGH
SHRUBS
APPLE
BEECH
1.8m. VERTICAL BOARDED FENCE
GRASS
18.4m.
18.9m.
CYPRESS
GRASS
REMOVE CYPRESS HEDGE
13.5m.
PAVING
BLOCK PAVING
GRASS
SHRUBS
15.8m.
23.9m.
PAVING
5.4m.
FLAT ROOF
SYCAMORE
PAVING
2.4m.
PITCHED GLAZED ROOF
BIRCH
ASH
PITCHED TILED ROOF
5.8m.
25
27
FLAT ROOF
4.1m.
9.1m.
12.8m.
29
30
RIDLEY GROVE
27 RIDLEY GROVE, S. SHIELDS
1:200 SITE/ROOF PLAN
EXISTING