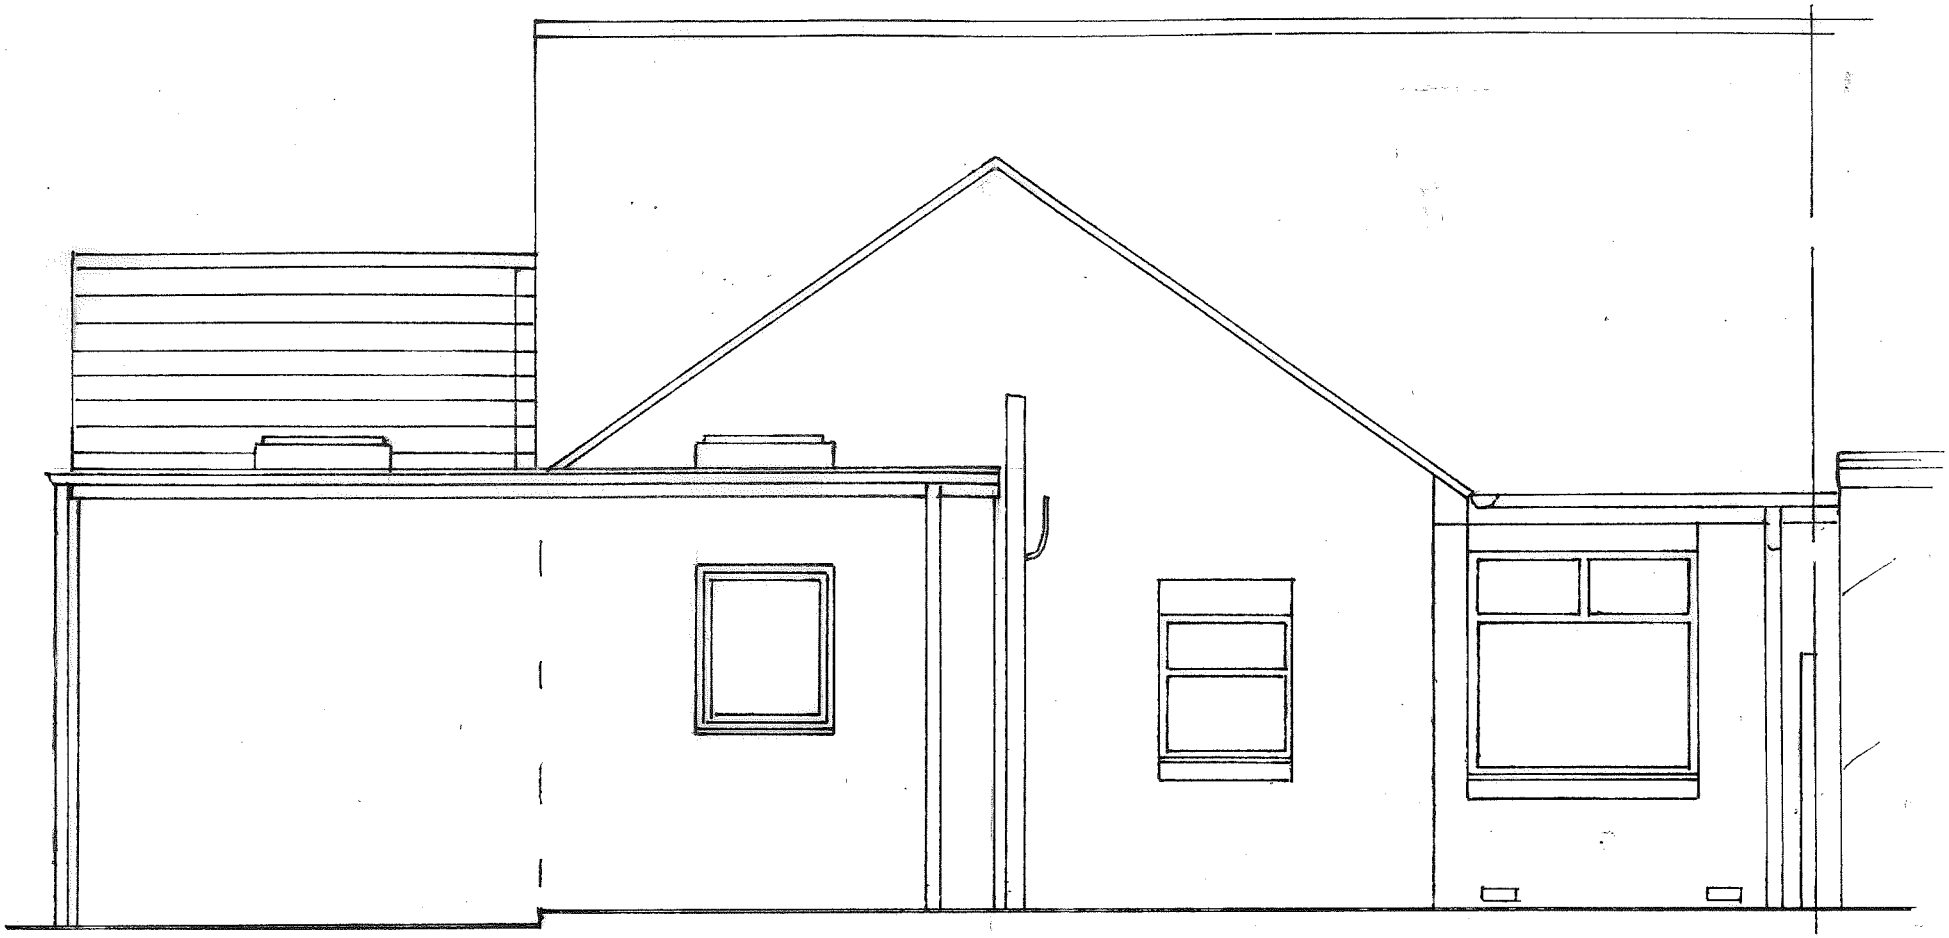


PROPOSED REAR 1:50

ROOF TILE, FACING BRICK, WHITE UPVC RW GOODS/FASCIAS/FRAMES, ETC. TO MATCH EXISTING AS CLOSELY AS POSSIBLE. DARK GREY FLAT ROOF FINISH.

PROPOSED EXTENSION TO 27 RIDLEY GROVE, S. SHIELDS
FOR MR. & MRS. JOHNSON DRG NO 2