

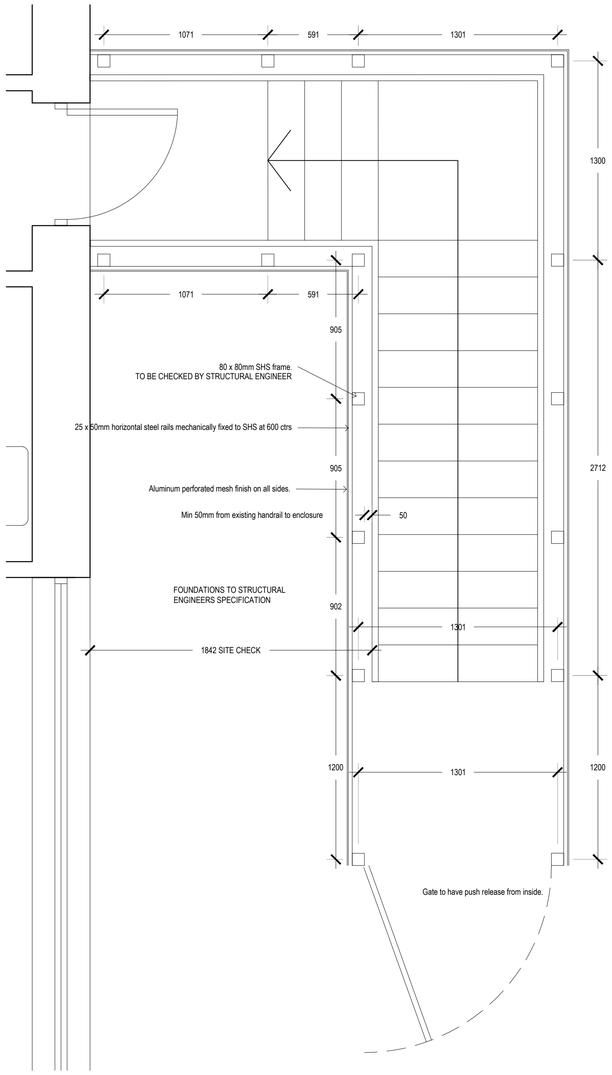


01 Stair Layout
Scale 1:20

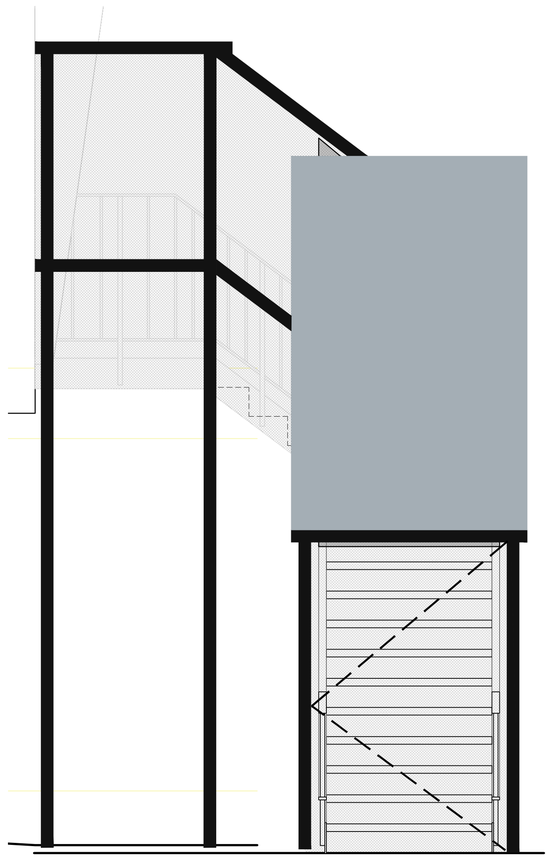

02 Stair Elevation 1
Scale 1:20

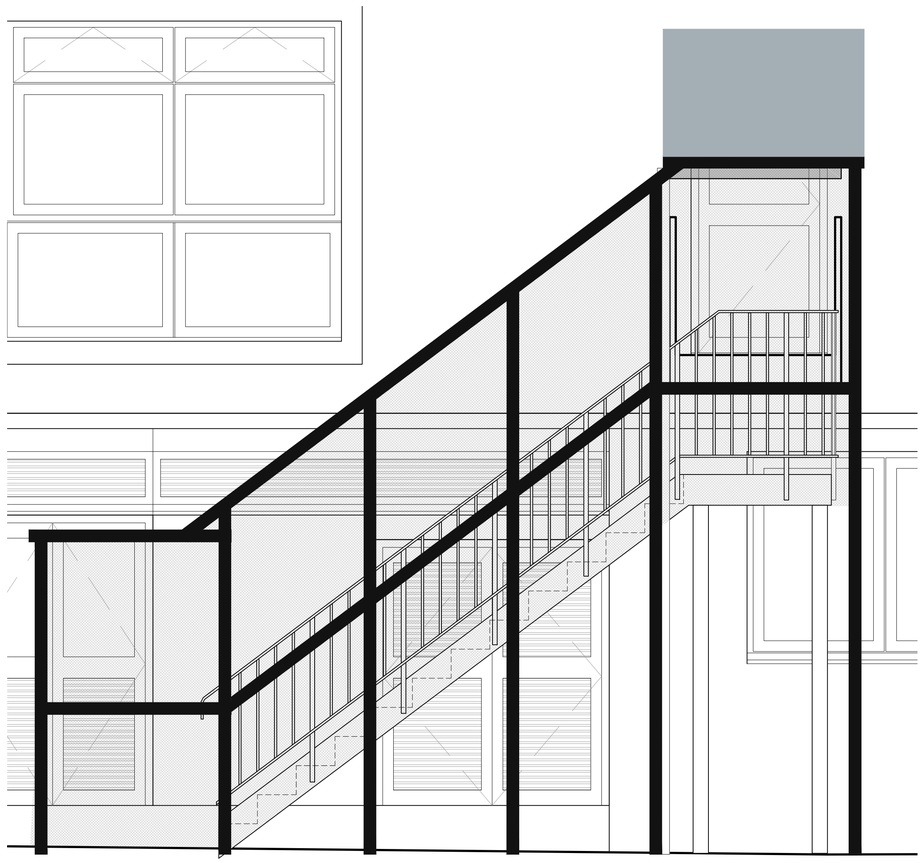

03 Stair Elevation 2
Scale 1:20

Staircase enclosure to have the following;

- Anthracite grey colour finish.
- Roof to have EPDM rubber finish
- Enclosure sides to have perforated metal sheeting.

Revision Table:

Rev. No.	Date	By	Description of revision
-	-	-	-

Drawing Notes:

-

PLAN5
Architectural Design

Plan5
Mabgate Business Centre
Mabgate
Leeds LS9 7DR

07780 603676
matthew@plan-5.co.uk
www.plan-5.co.uk

Client: Mr Ilyas Syed Every Sensation			
Project: Proposed Day Centre & Respite Facility at The Hebburn Health Centre, Campbell Park Road, Hebburn, NE31 2SP			
Drawing Title: Proposed External Escape Stair		Drawing Status: Planning	
Job No.: P5021	Rev No.: N/A	Drawing No.: DP(2)011	
Date: 19.09.2024	Scale: 1:20 @a1	Drawn By: CJC	Checked By: MJC

This drawing & all information contained within it is the copyright & ownership of Plan5 Ltd and cannot be used by any other party unless agreed without prior permission in writing to Plan5 Ltd. All dimensions are subject to a site survey. Do not scale from this drawing. Plan5 can not guarantee the scale of any drawing(s) which are converted to PDF. All dimensions are in millimeters unless stated otherwise. This drawing should be read in conjunction with all other relevant drawings and specifications. No part of this drawing is to be reproduced, stored in a retrieval system or transmitted in any form or by any means without prior permission in writing.

Company number: 11250847 Registered in England & Wales. Registered office address: The Old Forge, Bowling Green Yard, Kirkgate, HG8 9HL.

Plan5 is the trading name of Plan5 Limited