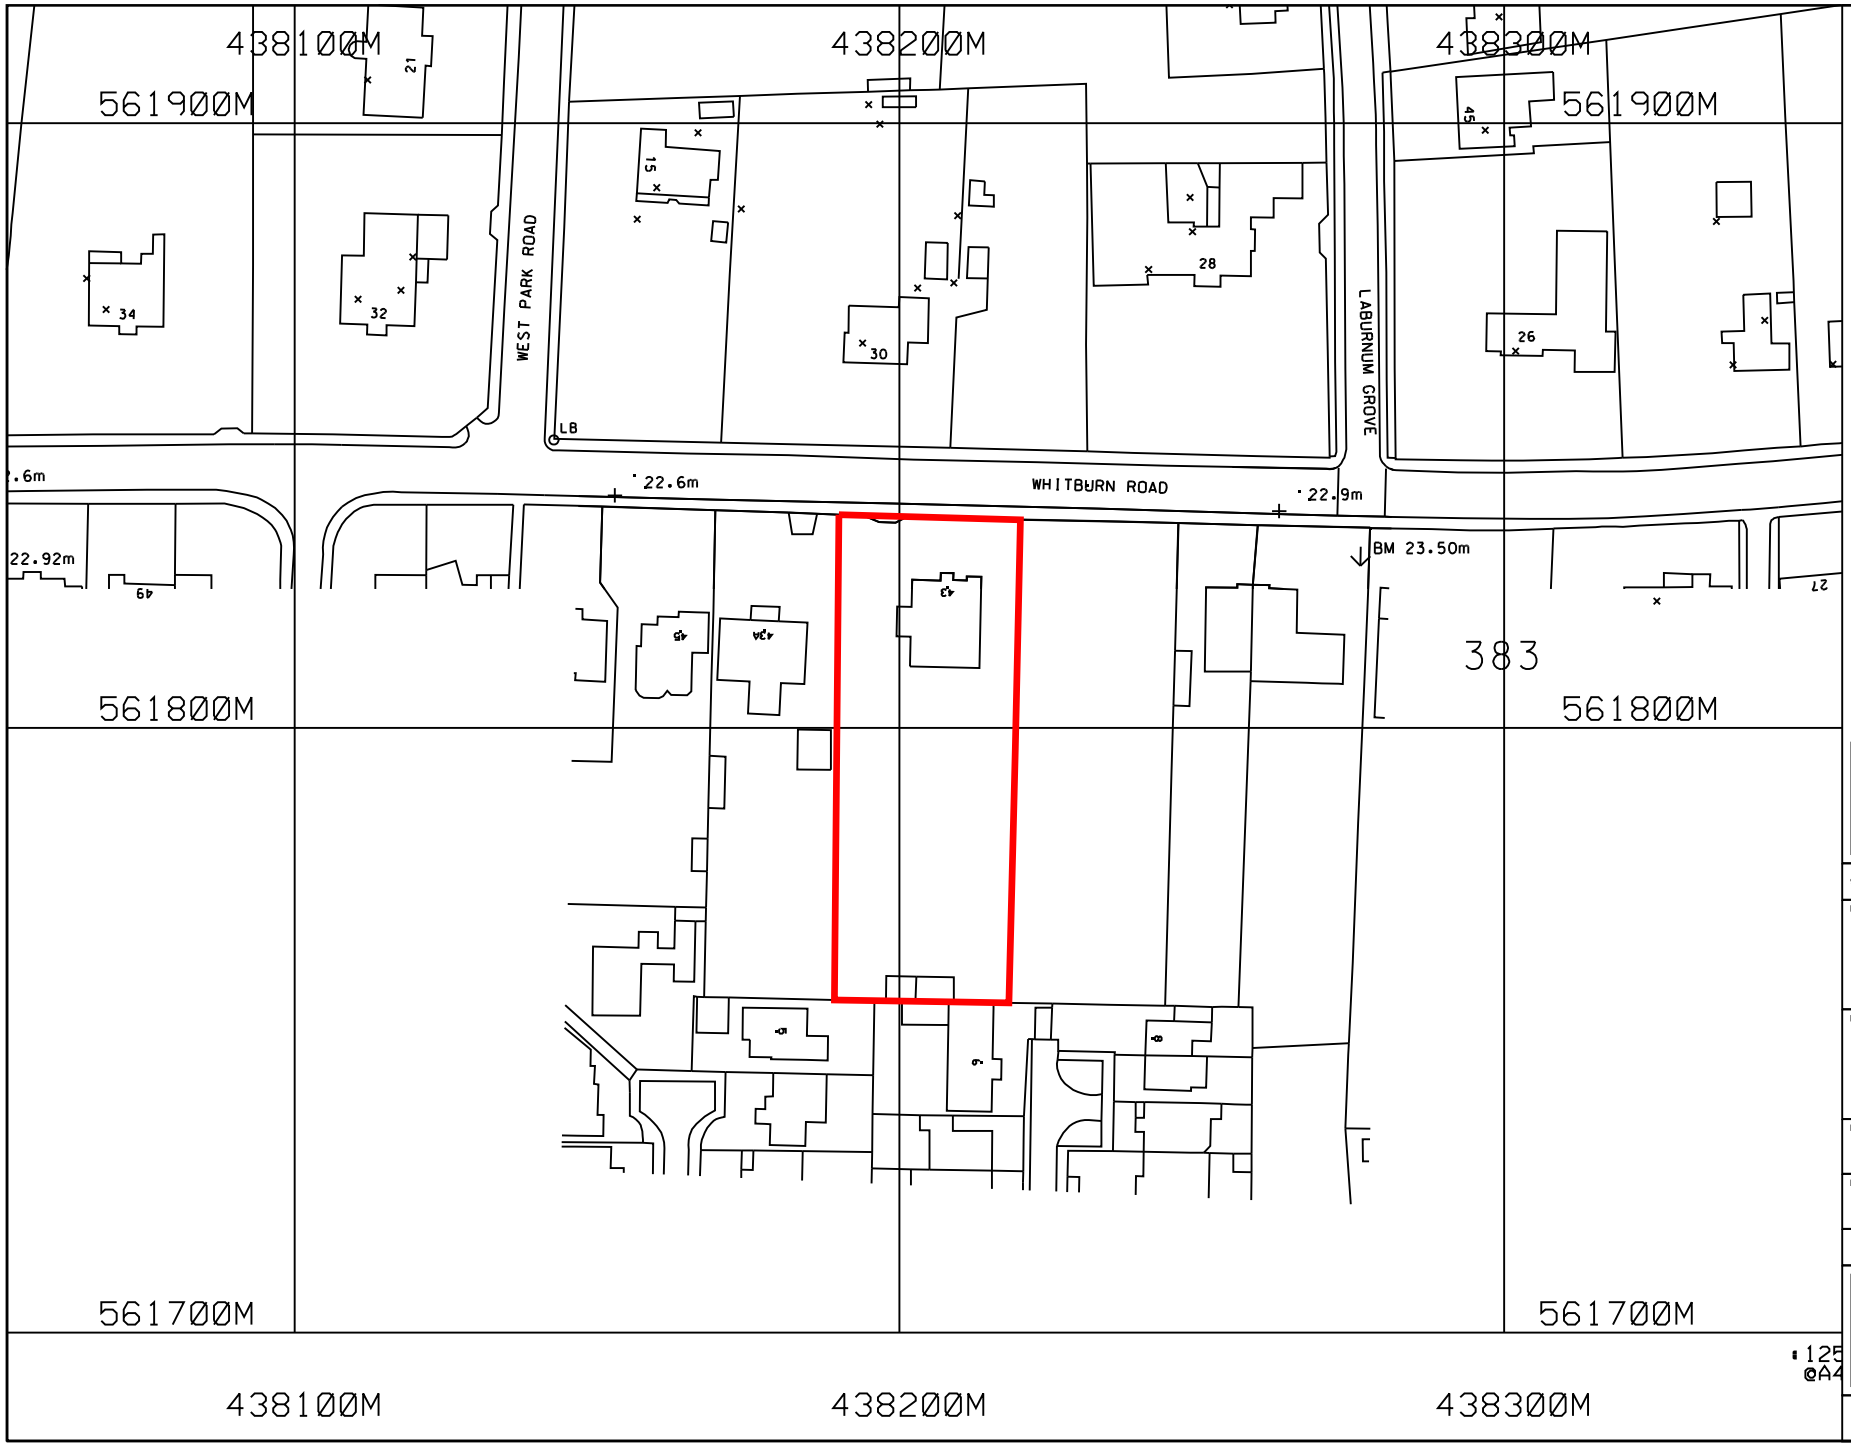


REVISION DATE / DESCRIPTION

metre scale bar

REVISION

NORTH

STAGE: PLANNING

PROJECT

DEMOLISH & RE-BUILD
@ 43 WHITBURN ROAD, CLEADON.
SR6 7QP

DRAWING

LOCATION PLAN

PROJECT NO.	DRAWING NO.	REVISION
3542	C-00	

DATE	SCALES	DRAWN BY
SEPT '22	1:1250@A4	DJB

MARIO MINCHELLA ARCHITECTS

UNIT 4, WITNEY WAY,
HI-TECH VILLAGE,
BOLDON BUSINESS PARK
TYNE AND WEAR
NE35 9PE

T: 0191 3882227

W: WWW.M-M-A.NET
E: INFO@M-M-A.NET

THIS DRAWING IS COPYRIGHT OF MMA

NOT TO BE SCALED
ALL DIMENSIONS TO BE CHECKED ON SITE