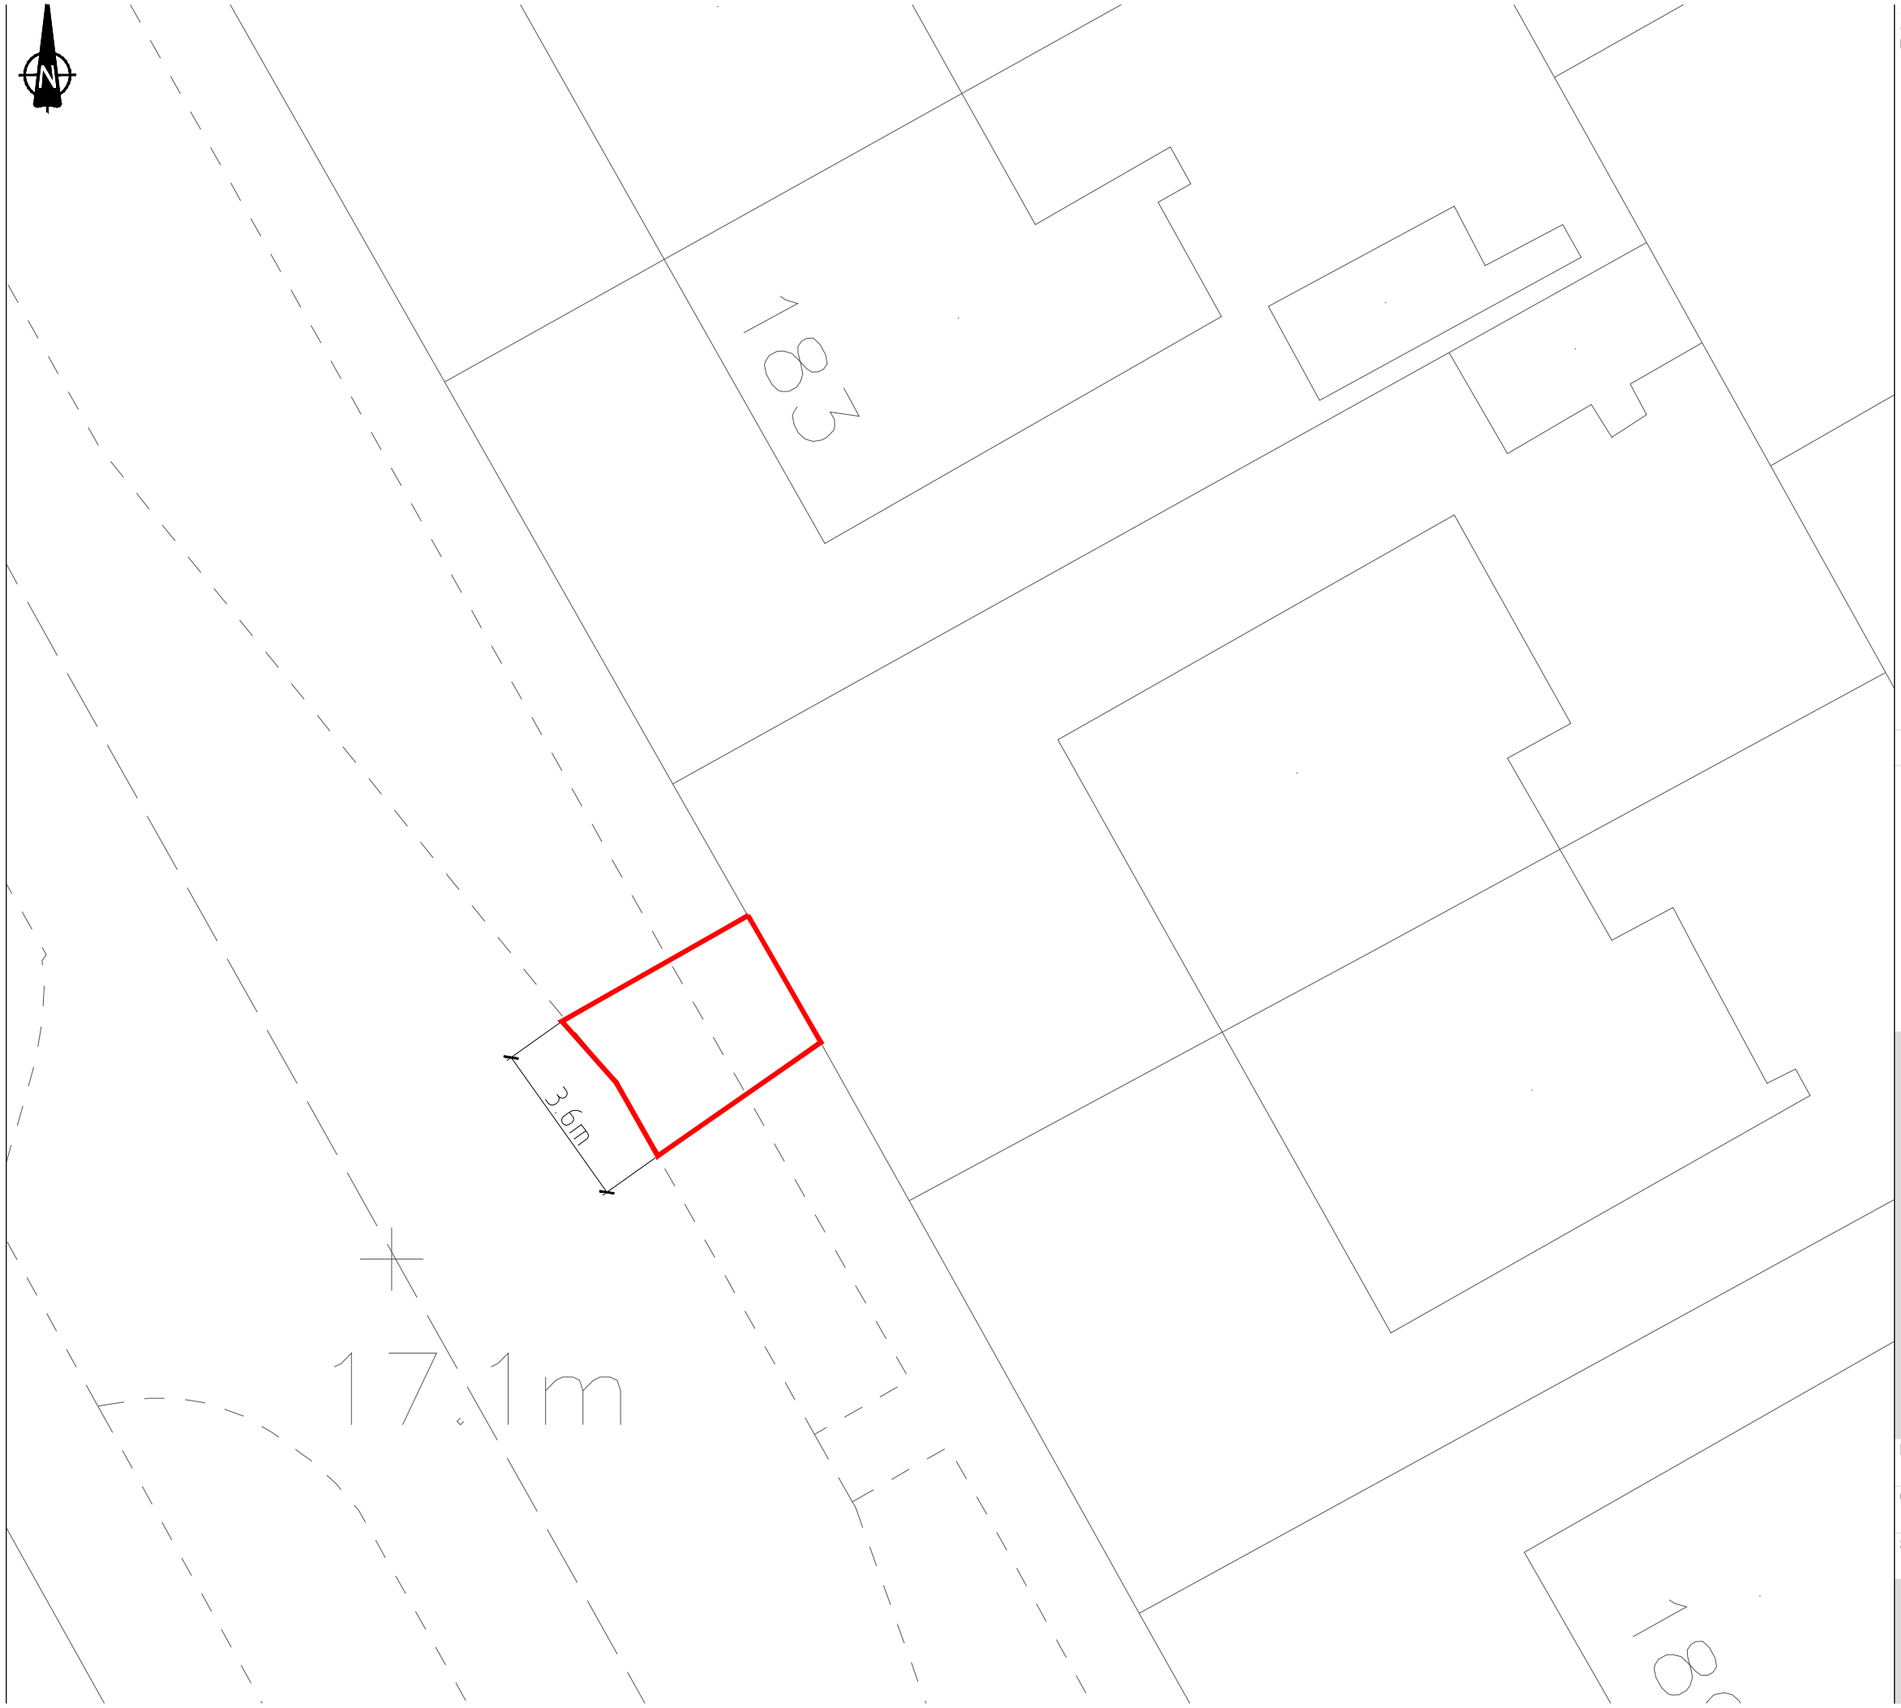


All dimensions are in millimetres. © Copyright all rights reserved South Tyneside Council.
Ordnance Survey data has been reproduced from Mastermap with the permission of The Controller of H.M. Stationery Office. Crown copyright reserved.Licence No.100019570

Rev	Date	Description	Chkd

South Tyneside Council
Regeneration and Environment

Town Hall & Civic Offices, Westoe Road, South Shields, Tyne & Wear, NE33 2RL
Telephone: (0191) 427 1717 Fax: (0191) 455 7770

Project: Access Crossing Application

Drawing Title: 185 Temple Park Road
South Shields

Drawn by	JW	Date	01/10/24
Checked by	--	Date	N/A
Scale	1:150	Size	A3

Project Code:

Drawing Number: 32-1