

General Layout

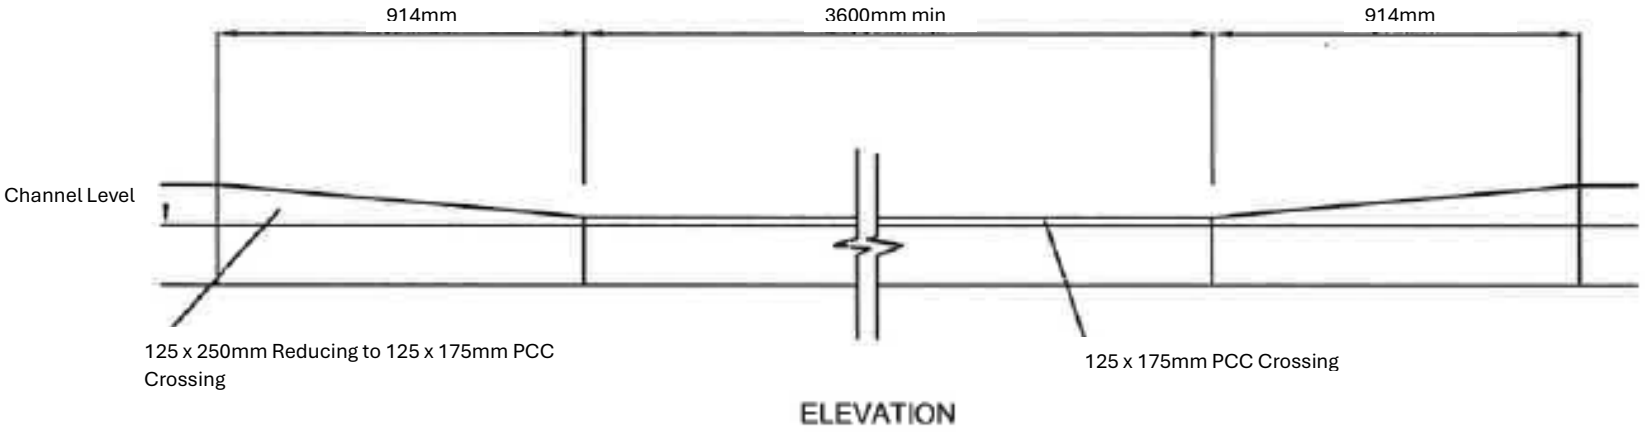

ELEVATION

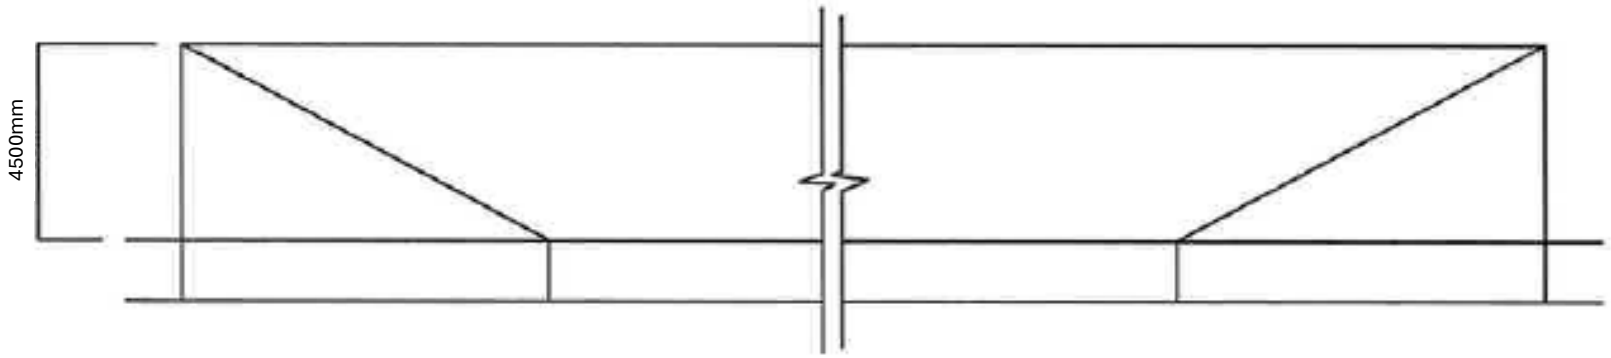

PLAN

1. Crossing shall be constructed in the materials to match the existing footway

2. In cases where a proposed crossing shall be adjacent to and adjoin an existing crossing, the construction may vary to suit the existing arrangement