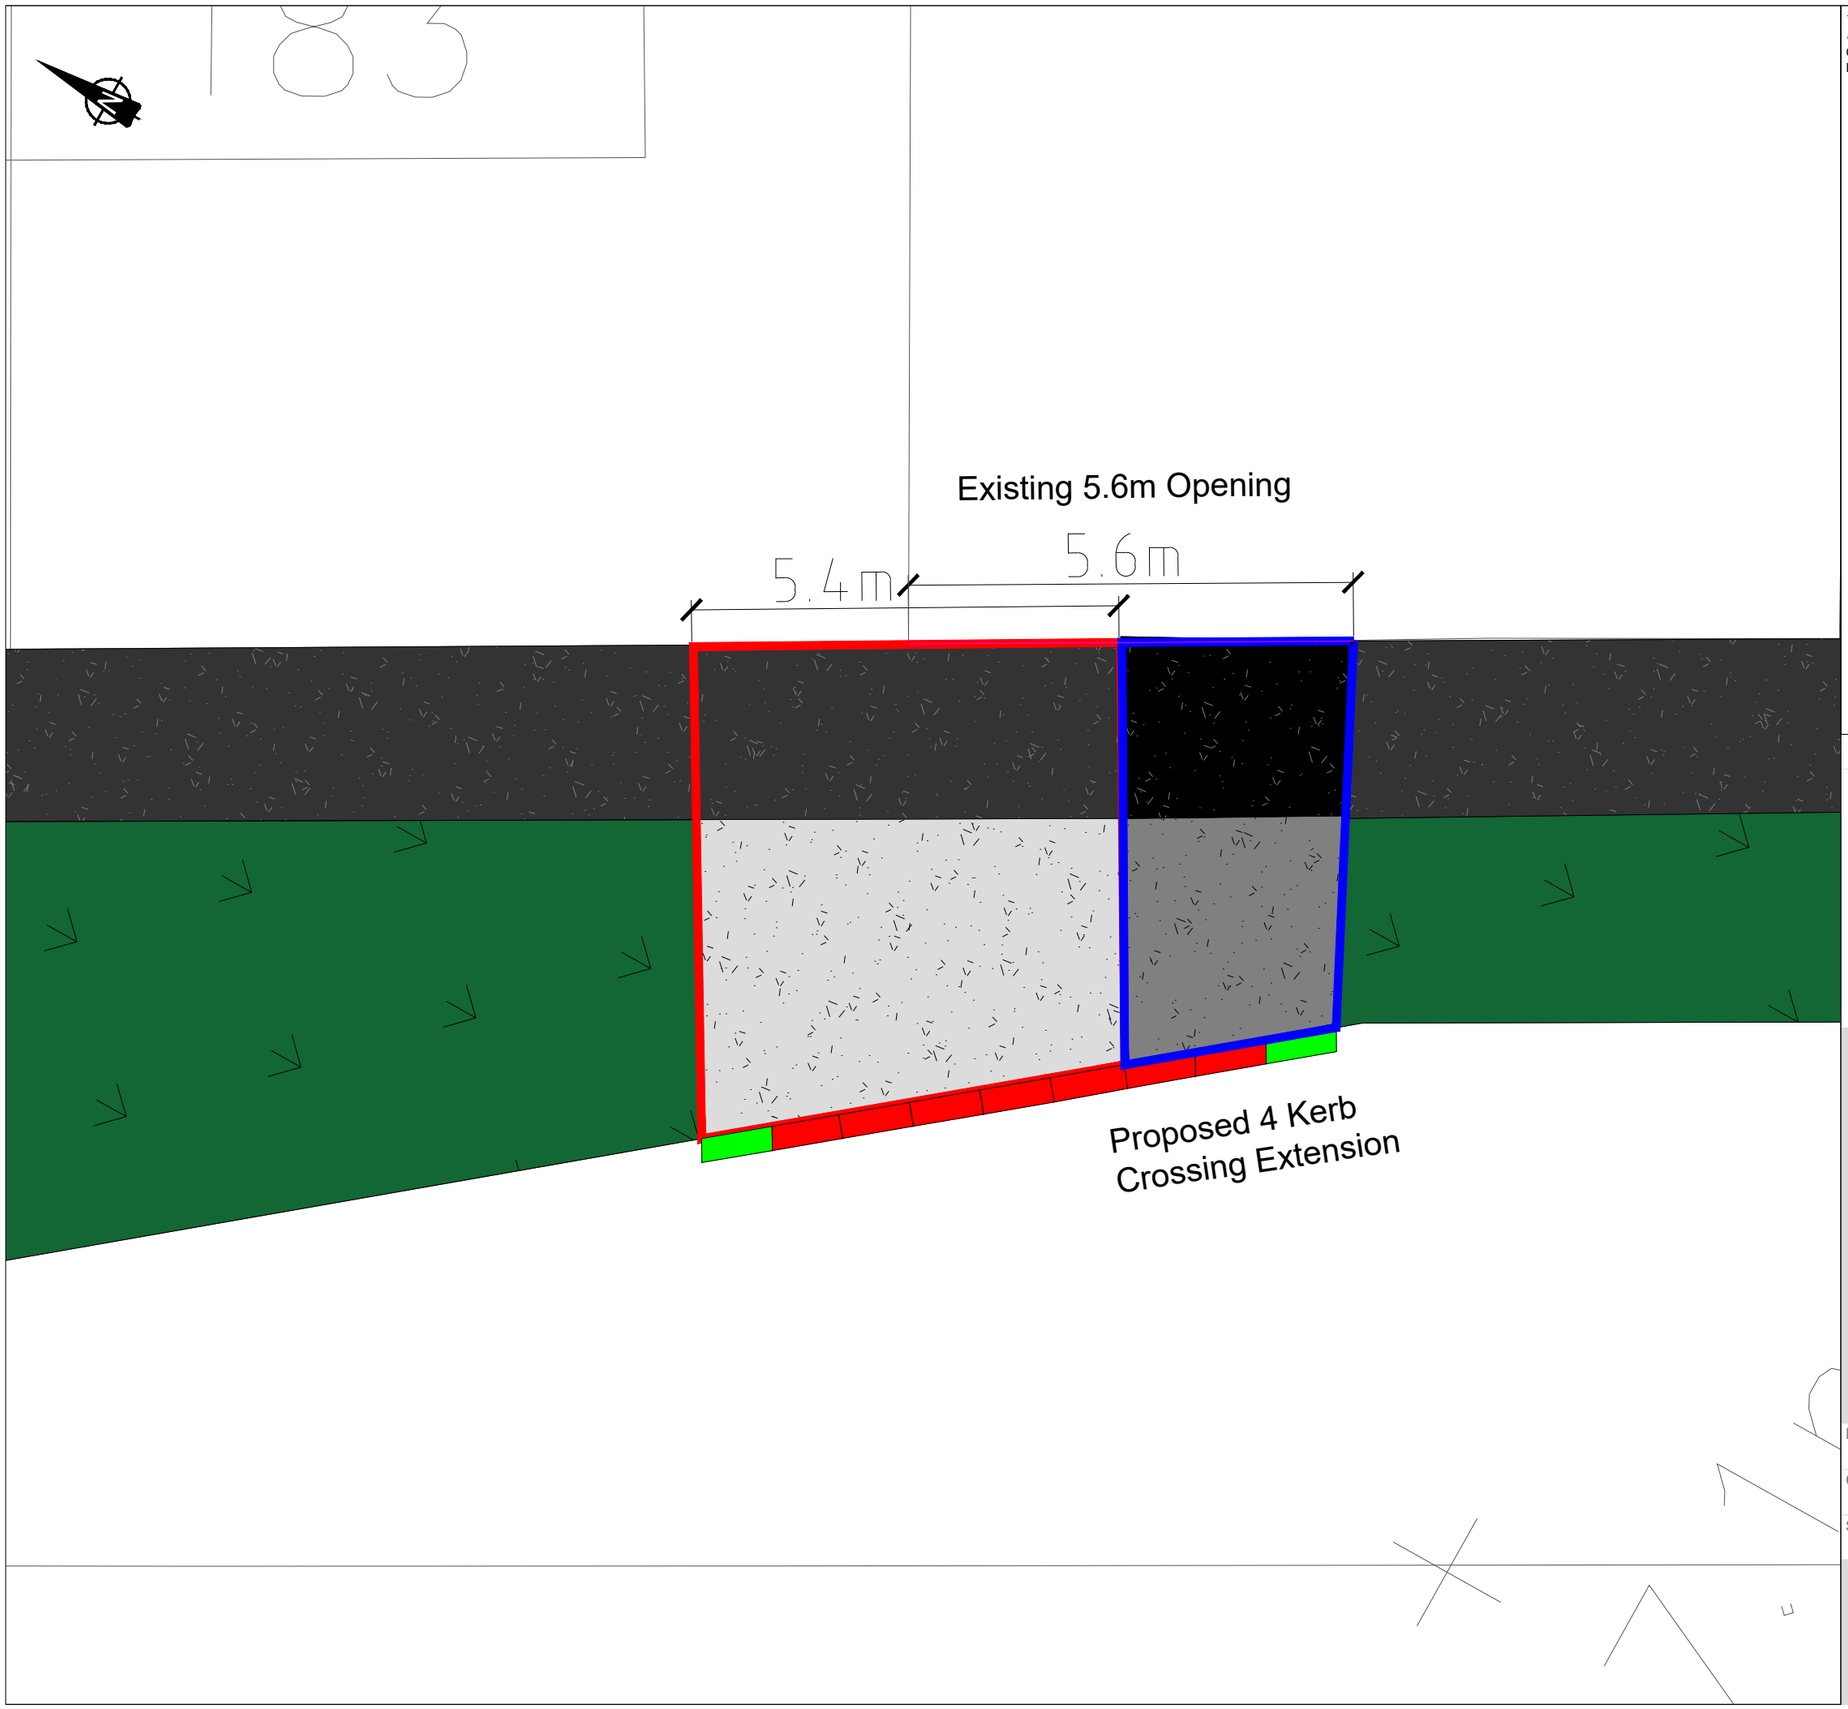


The contractor is responsible for the verification of dimensions on the site.
All dimensions are in millimetres. © Copyright all rights reserved South Tyneside Council.
Ordnance Survey data has been reproduced from Mastermap with the permission of The Controller of H.M. Stationery Office. Crown copyright reserved.Licence No.100019570

- Transition Kerb
- Dropped Kerb
- Existing Shared Crossing
- Existing 5.6m Opening
- Proposed Crossing Extension
- Grassed Area
- Concrete Area
- Upgraded Concrete Area
- Footway
- Upgraded Footway

Rev	Date	Description	Chkd

South Tyneside Council
Regeneration and Environment

Town Hall & Civic Offices, Westoe Road, South Shields, Tyne & Wear, NE33 2RL
Telephone: (0191) 427 1717 Fax: (0191) 455 7770

Project: Access Crossing Application

Drawing Title: 185 Temple Park Road
South Shields

Drawn by	JW	Date	21/11/24
Checked by	JC	Date	21/11/24
Scale	1:75	Size	A3

Project Code:

Drawing Number: 32-2