
31 MARINA DRIVE, S. SHIELDS
1:200 SITE/ROOF PLAN
PROPOSED REN.A. SETBACK 7/1/25

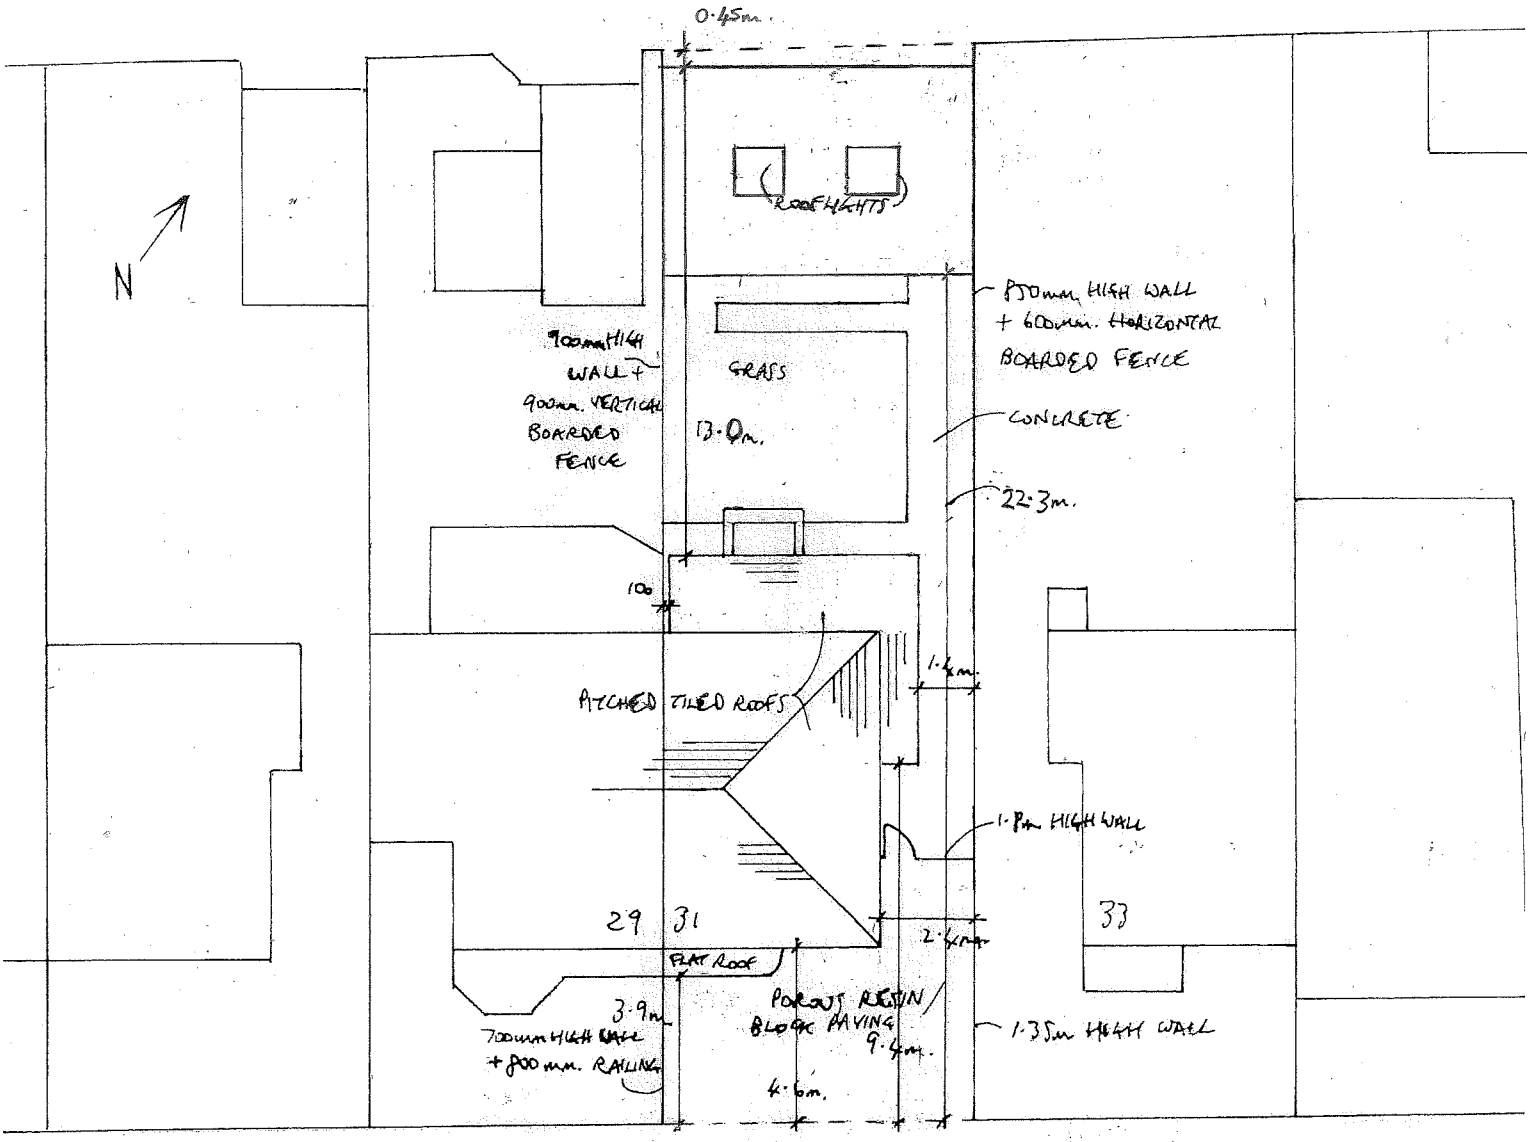

MARINA DRIVE