
31 MARINA DRIVE, S. SHIELDS

1:200 SITE/ROOF PLAN

PROPOSED

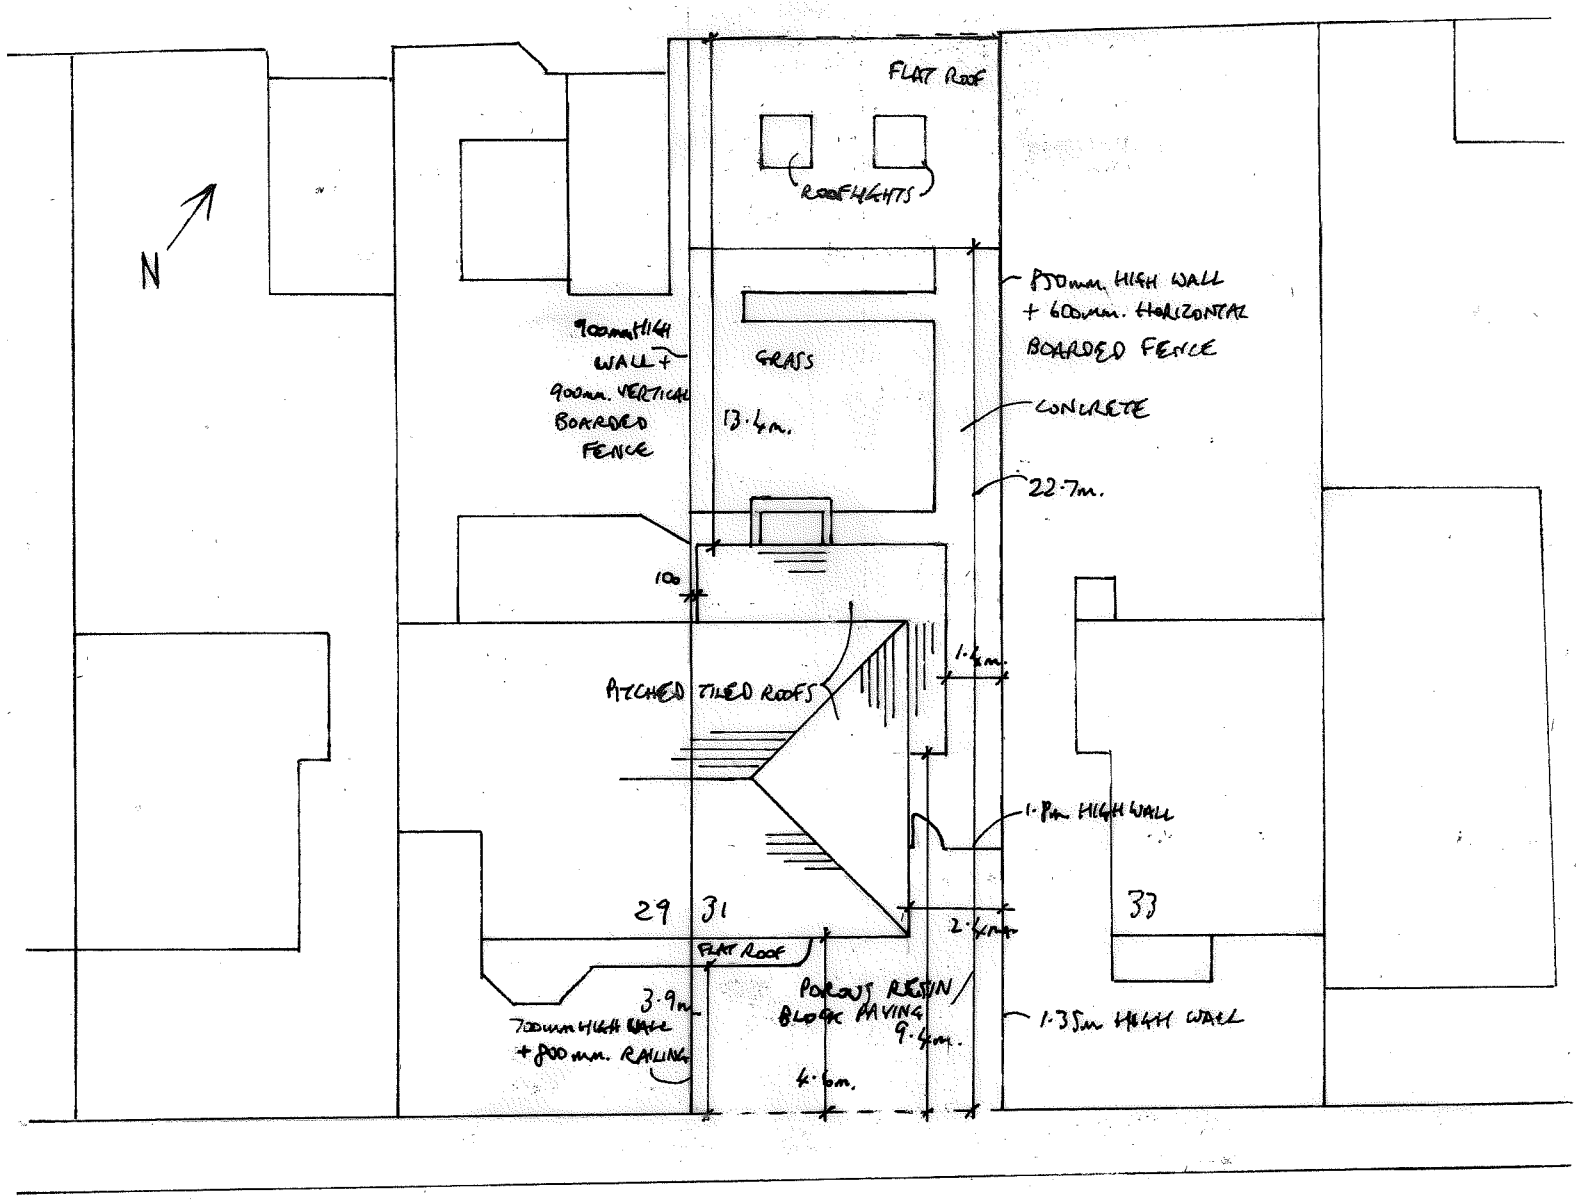

MARINA DRIVE