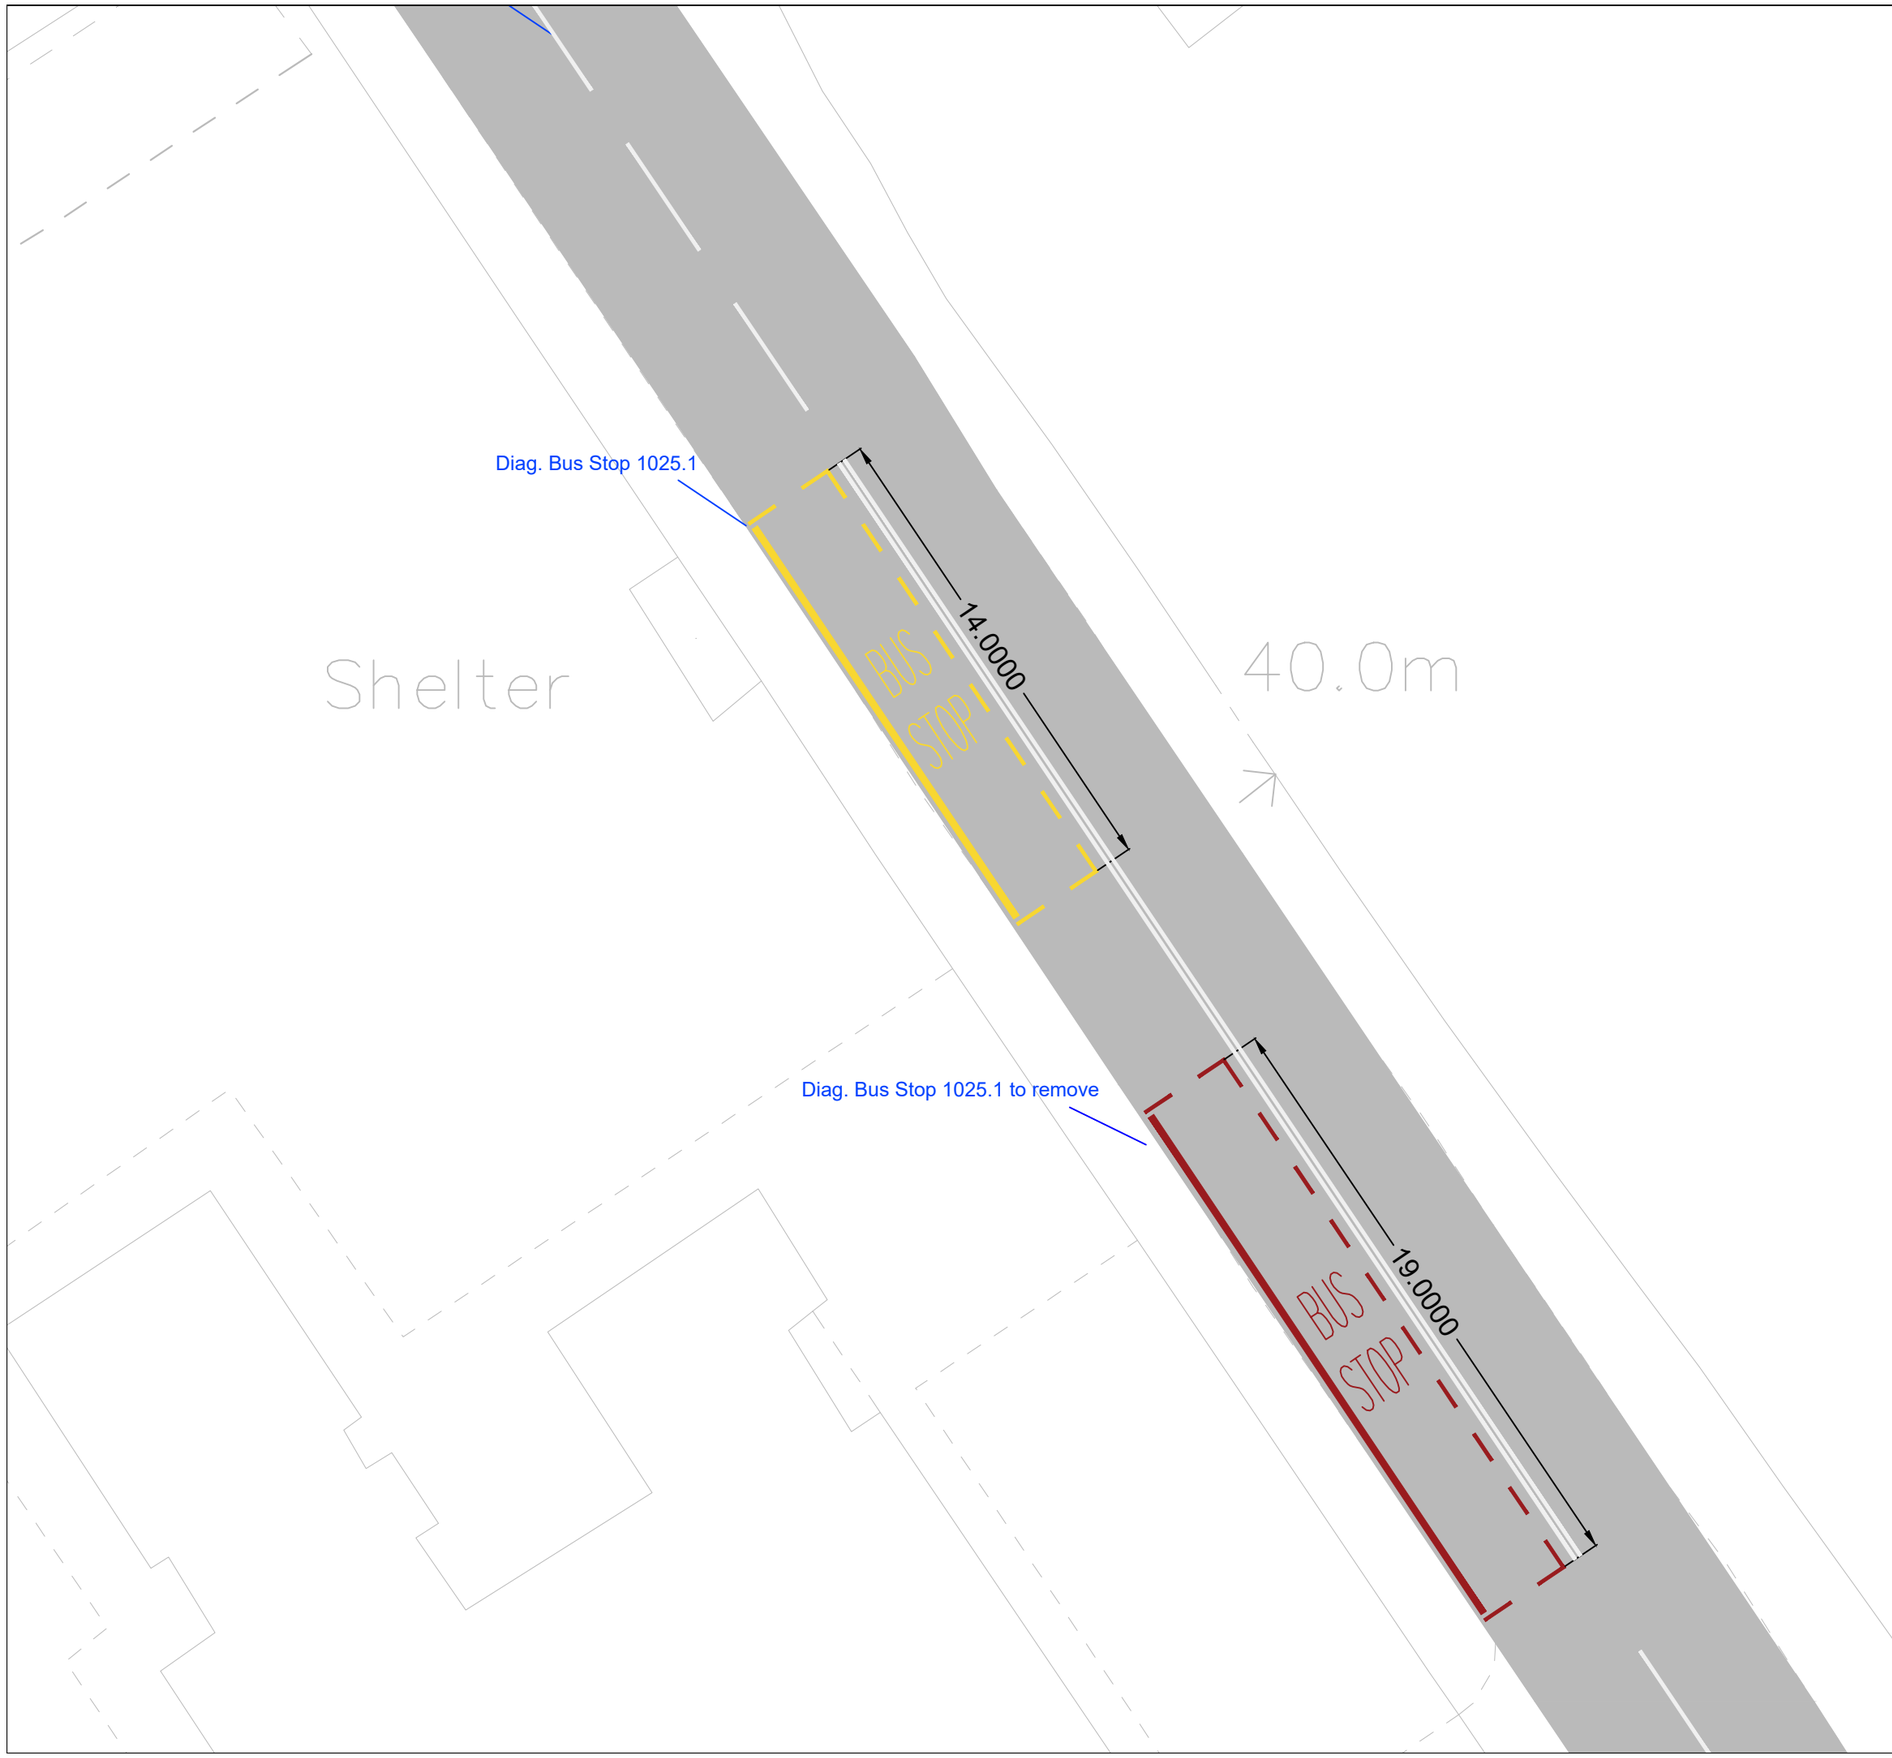


The contractor is responsible for the verification of dimensions on the site.
All dimensions are in millimetres. © Copyright all rights reserved South Tyneside Council.
Ordnance Survey data has been reproduced from Mastermap with the permission of The Controller of H.M. Stationery Office. Crown copyright reserved.Licence No.100019570

NOTES

1.0 ROAD MARKINGS

1.1 New road markings to be in white thermoplastic screed with applied solid glass beads 100mm wide.

1.2 New yellow line road markings to be in No. 310 primrose yellow thermoplastic screed with applied solid glass beads 200mm wide back line and 100mm cage.

1.3 Road markings should be in accordance with Clause 1212 of SHW. Retro-reflectivity requirements commence from the date of application or date of trafficking, whichever is later and shall last for the functional life of the marking. Markings to have a requirement of a minimum retro-reflectivity value of 100 MCD/M2/LX. The minimum laid thickness is 2.0mm for screened markings and 1.5mm for spray applied markings. In no case shall the material be laid more than 6mm thick.

Rev	Date	Description	Chkd

South Tyneside Council
Regeneration and Environment
Town Hall & Civic Offices, Westoe Road, South Shields, Tyne & Wear, NE33 2RL
Telephone: (0191) 427 1717 Fax: (0191) 455 7770

Project
North Road,
Boldon Colliery

Drawing Title
Bus Stop Relocation

Drawn by	HB	Date	14/07/23
Checked by	XX	Date	--/--/--
Scale	NTS	Size	A3

Project Code	Drawing Number
N / A	REV1