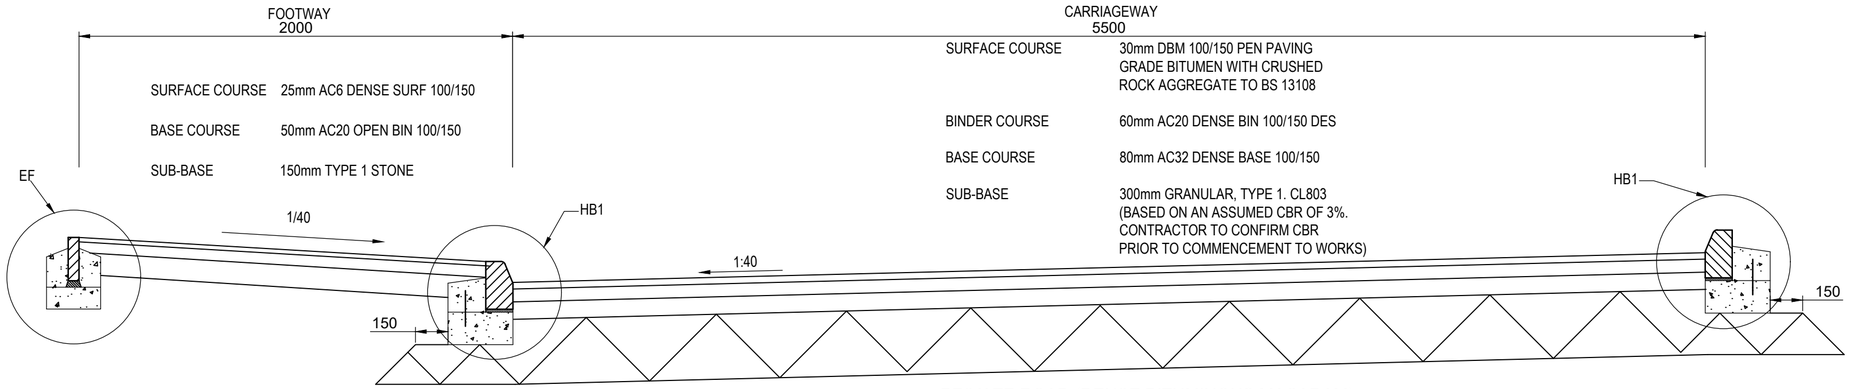



PRIVATE ROAD (DENSE BITUMINOUS MACADAM)

SCALE 1:20

GENERAL NOTES:-


UNTIL TECHNICAL APPROVAL HAS BEEN OBTAINED FROM THE RELEVANT AUTHORITY, IT SHOULD BE UNDERSTOOD THAT ALL DRAWINGS ISSUED ARE PRELIMINARY AND NOT FOR CONSTRUCTION. SHOULD THE CONTRACTOR COMMENCE SITE WORK PRIOR TO SUCH APPROVAL BEING GIVEN, IT IS ENTIRELY AT HIS OWN RISK.

HIGHWAYS
1. ALL HIGHWAY WORKS TO BE CARRIED OUT IN ACCORDANCE WITH THE CURRENT LOCAL AUTHORITY DESIGN GUIDE AND SPECIFICATION
2. ALL EXCAVATIONS BELOW PROPOSED AND EXISTING HIGHWAYS TO BE BACK FILLED WITH GRANULAR TYPE 1 SUB BASE AND WELL COMPACTED IN LAYERS NOT EXCEEDING 150mm UNLESS NEED FOR SOFT MATERIAL.
3. HIGHWAY AUTHORITY TO BE NOTIFIED BY THE CONTRACTOR PRIOR TO THE COMMENCEMENT OF WORKS.
4. FOR KERB LAYOUT AND SURFACE FINISH LOCATIONS REFER TO DRAWING NUMBER 006-01

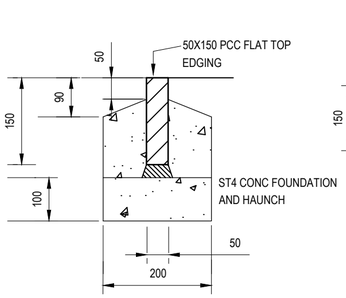


FLAT TOP EDGING TYPE EF

SCALE 1:10

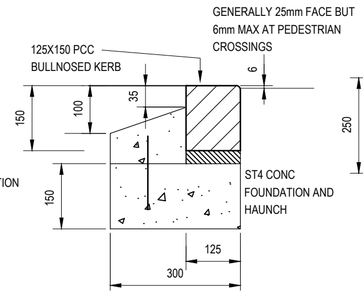


BULLNOSED KERB TYPE BN

SCALE 1:10

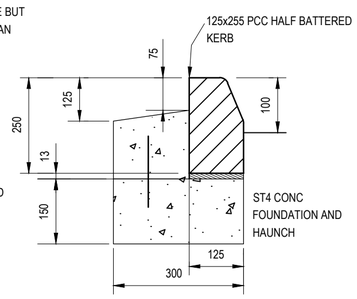


HALF BATTERED KERB TYPE HB1

SCALE 1:10

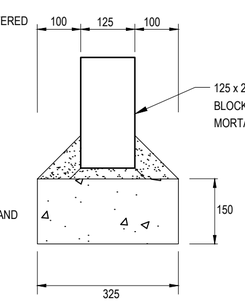


CHANNEL BLOCK KERB Type CB

SCALE 1:10

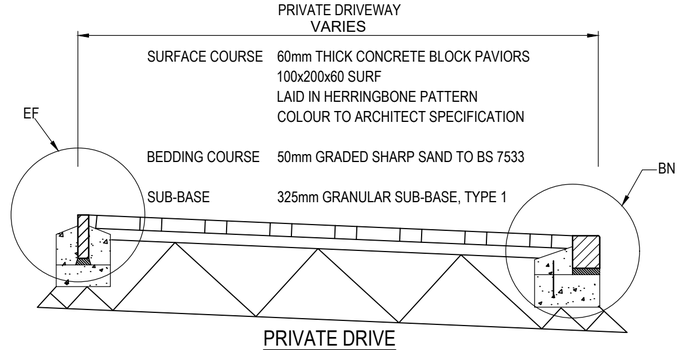


PRIVATE DRIVE

SCALE 1:20

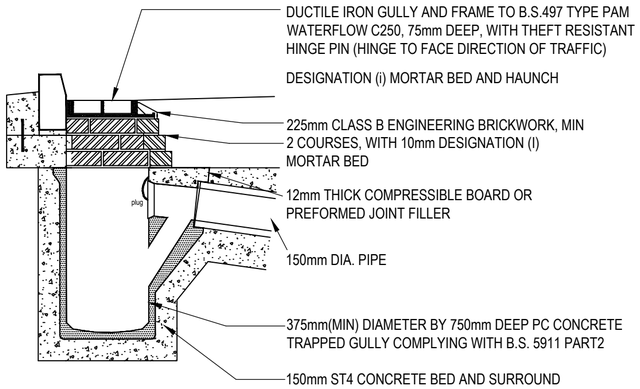


ROAD GULLY DETAIL

SCALE 1:20

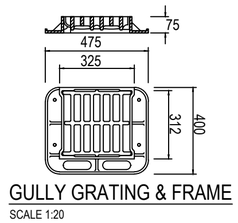


GULLY GRATING & FRAME

SCALE 1:20

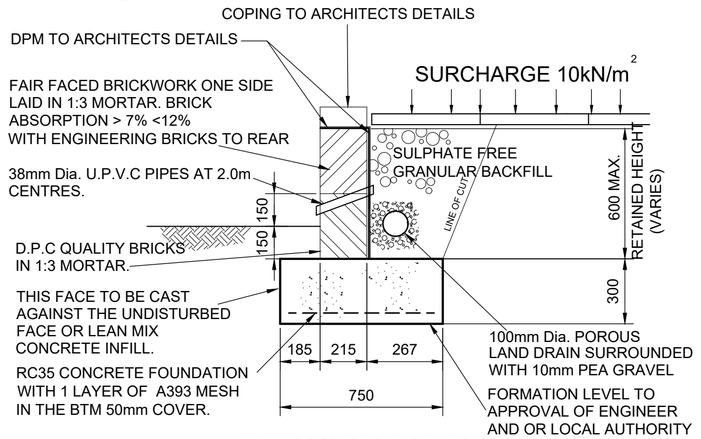

RETAINING WALL

SCALE 1:20

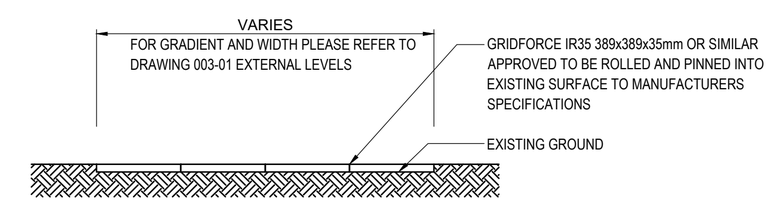

SPORTS ENGLAND FOOTBALL PITCH ACCESS AND CAR PARK

SCALE 1:20

Rev.	Description	By	Chk	App	Date
B	Sports England Football access and car park construction detail added	MA	SH	LB	20/04/23
A	Retaining wall detail added. Private road spec adjusted following comments from client	GB/MA	SH	LB	31/03/23
Ø	Initial Issue	MA	SH	LB	27/02/23

Portland consulting engineers
10 Bankside, The Watermark, Gateshead, Tyne & Wear, NE11 9SY
T: 0191 4619770 W: www.portlandconsulting.co.uk
F: 0191 4603028 E: info@portlandconsulting.co.uk

Client
TALMAC Developments

Project
Proposed Residential Developement at West Boldon Primary School

Drawing Title
Typical Private Road Construction Details

Scale	Sheet Size		
As Noted	A2		
Drawn By	Checked By	Approved By	Date
MA	SH	LRB	27/02/23

Drawing Status
Preliminary

Project No.	Drawing No.	Revision
2017021	004-02	B

This drawing and design is for use solely in connection with the above project.
This drawing is the copyright of Portland Consulting Engineers, and must not be reissued, loaned or copied without written consent. All dimensions and setting out shall be checked on site before construction. Do not scale from this drawing.This drawing is to be read in conjunction with all other information relevant to the project. Any apparent discrepancy shall be brought to the attention of Portland Consulting Engineers.