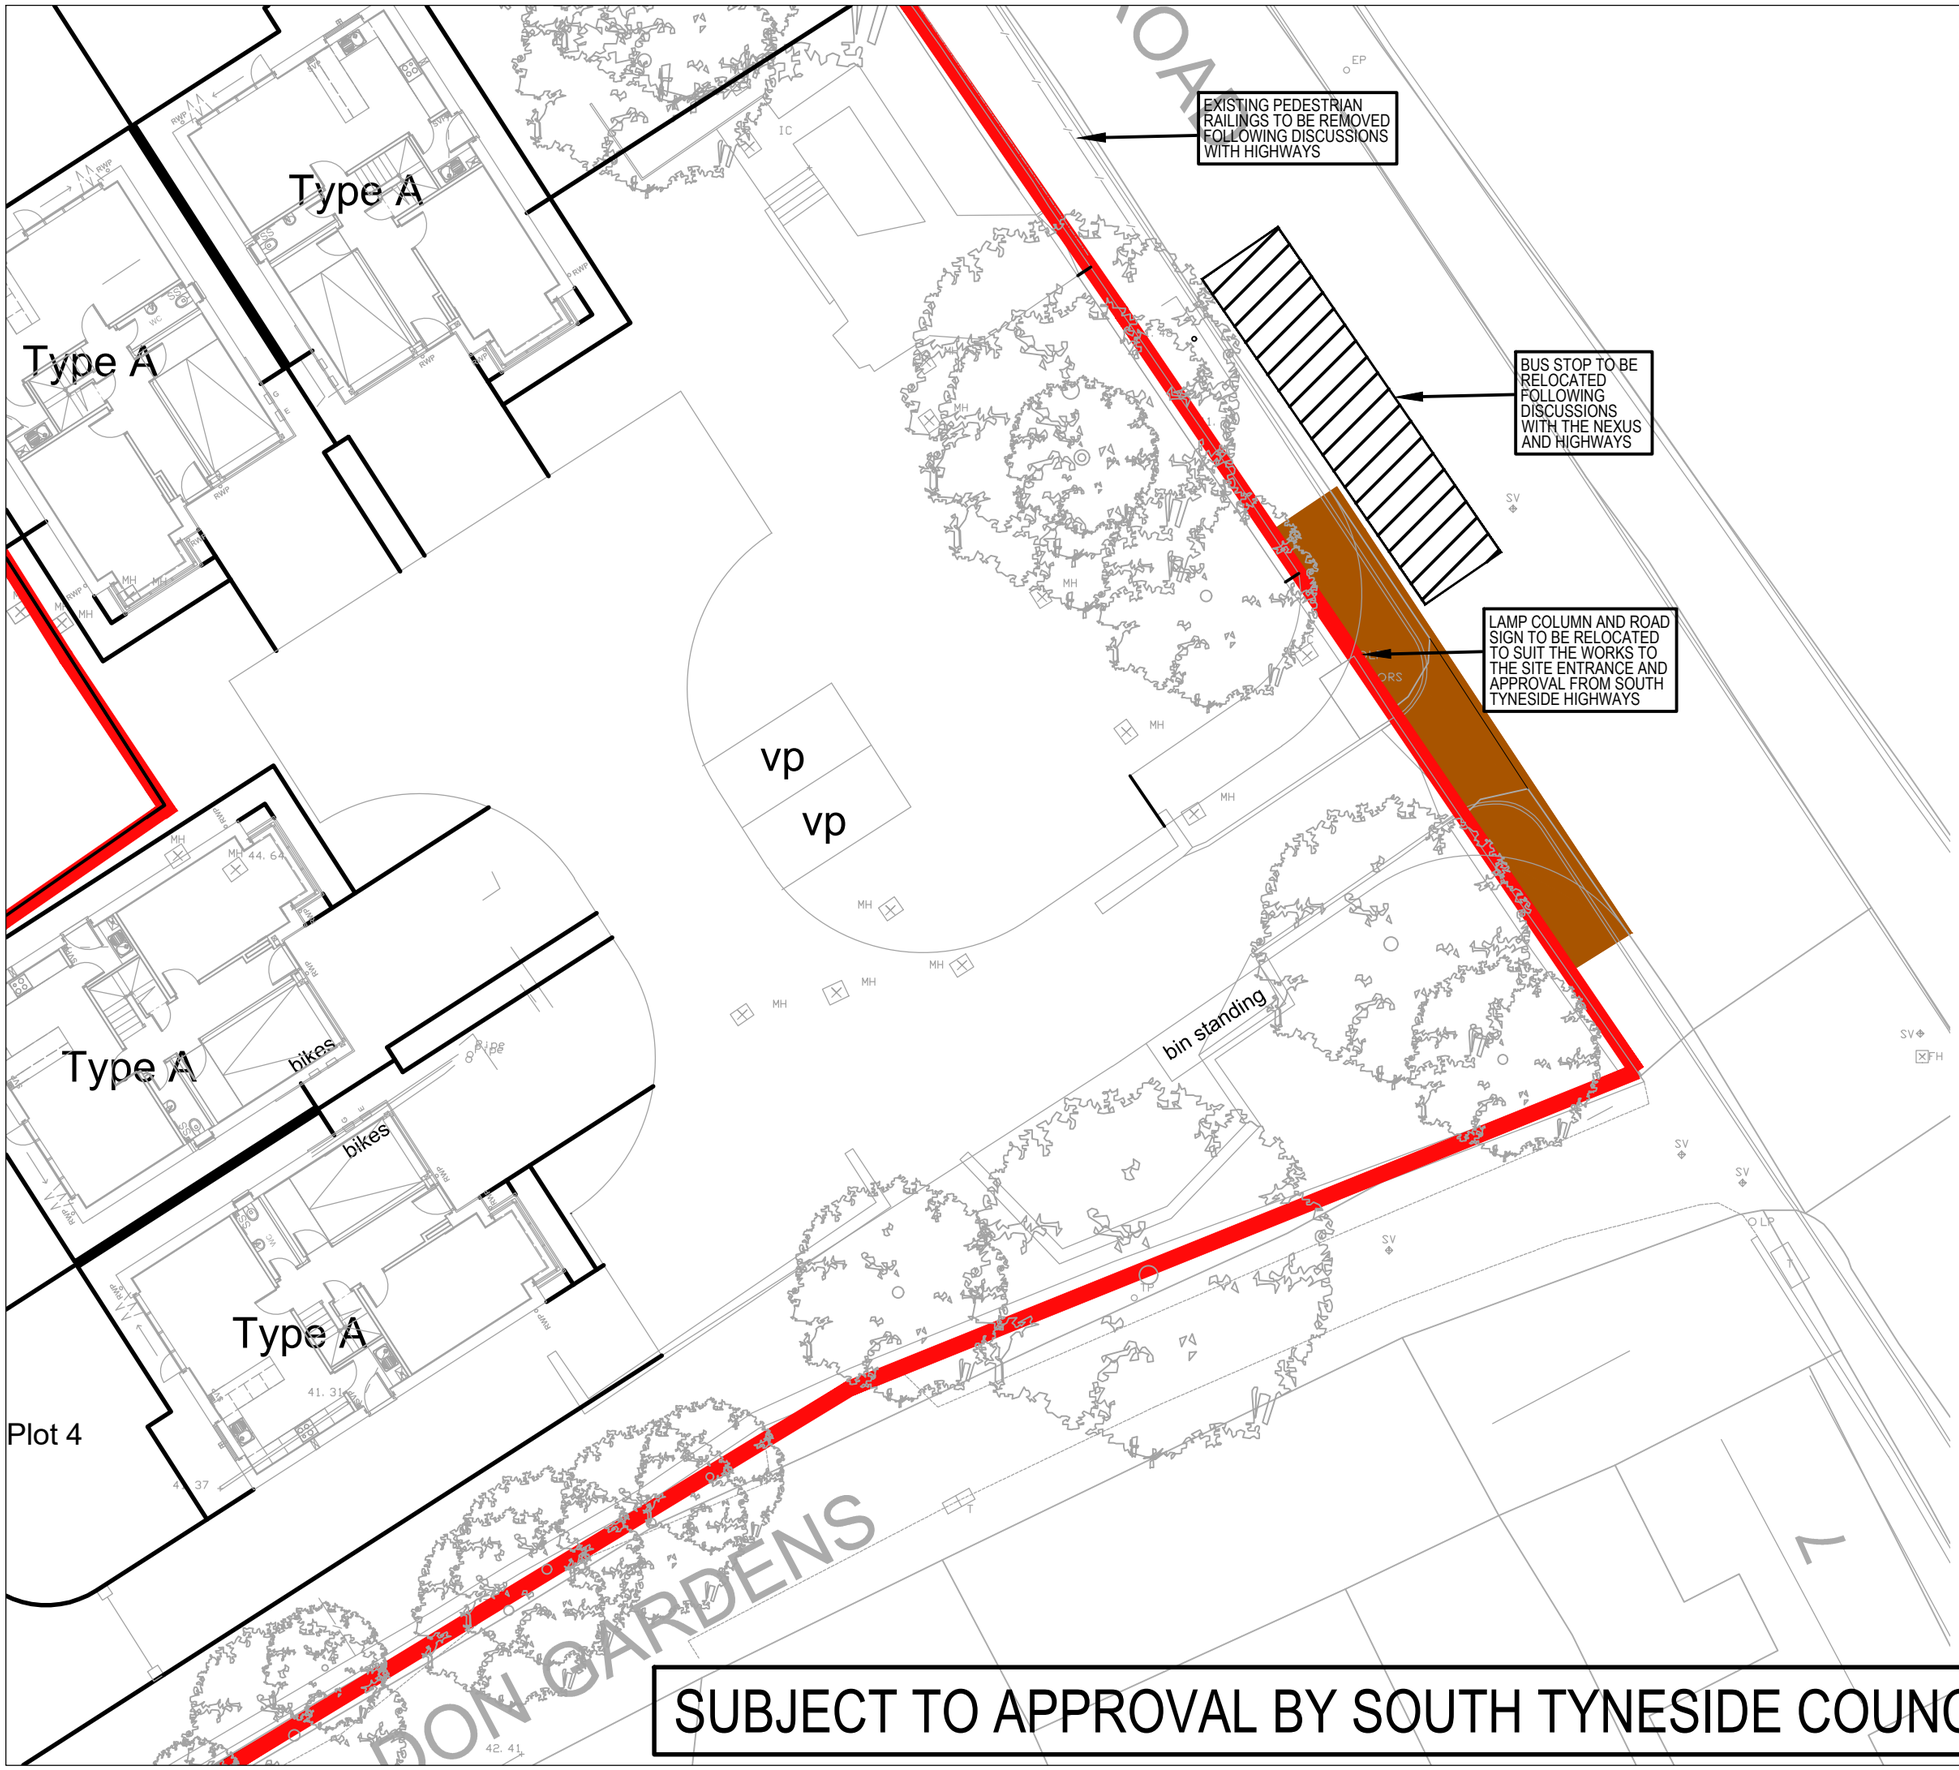


SUBJECT TO APPROVAL BY SOUTH TYNESIDE COUNCIL

Notes

Until technical approval has been obtained from the relevant authority, it should be understood that all drawings issued are Preliminary and NOT for construction. Should the contractor commence site work prior to such approval being given, it is entirely at his own risk.

Highways Adoption Key

Section 278

Rev.	Description	By	Chk	App	Date
C	Drawing updated to suit comments from highways	MA	SH	LB	31/03/23
B	Section 278 issue	MA	SH	LB	27/02/23
A	Revised site layout added	MA	SH	LB	21/02/23
Ø	Initial Issue	MA	SH	LB	14/02/23

Portland consulting engineers
10 Bankside, The Watermark, Gateshead, Tyne & Wear, NE11 9SY
T: 0191 4619770 W: www.portlandconsulting.co.uk
F: 0191 4603028 E: info@portlandconsulting.co.uk

Client: TELMAC Development

Project: Proposed Residential Development at West Boldon Primary School

Drawing Title: Section 278 Layout

Scale	Sheet Size		
1:200	A3		
Drawn By	Checked By	Approved By	Date
MA	SH	LB	13/10/22

Drawing Status: For Approval

Project No.	Drawing No.	Revision
2017021	007-01	C

This drawing and design is for use solely in connection with the above project.
This drawing is the copyright of Portland Consulting Engineers, and must not be reissued, loaned or copied without written consent. All dimensions and setting out shall be checked on site before construction. Do not scale from this drawing.This drawing is to be read in conjunction with all other information relevant to the project. Any apparent discrepancy shall be brought to the attention of Portland Consulting Engineers.