SURFACE FINISHES KEY

ADOPTABLE CARRIAGEWAY
SURFACE COURSE - 40mm HRA 35/14 F SURF 40/60 (BLACK CHIPPINGS)


ADOPTABLE FOOTWAY
SURFACE COURSE - 25mm AC6 DENSE SURF 100/150

PRIVATE CARRIAGEWAY
SURFACE COURSE - 30mm DBM 100/150 PEN

PRIVATE FOOTWAY
SURFACE COURSE - 25mm AC6 DENSE SURF 100/150

PRIVATE DRIVE
SURFACE COURSE - MARSHALLS KEYBLOCK CONCRETE PAVIORS 100x200x60 NATURAL COLOUR, LAID IN A HERRINGBONE

FOOTBALL CAR PARK
SURFACE COURSE - GRIDFORCE IR35 389x389x35mm. TO MANUFACTURE SPECIFICATIONS

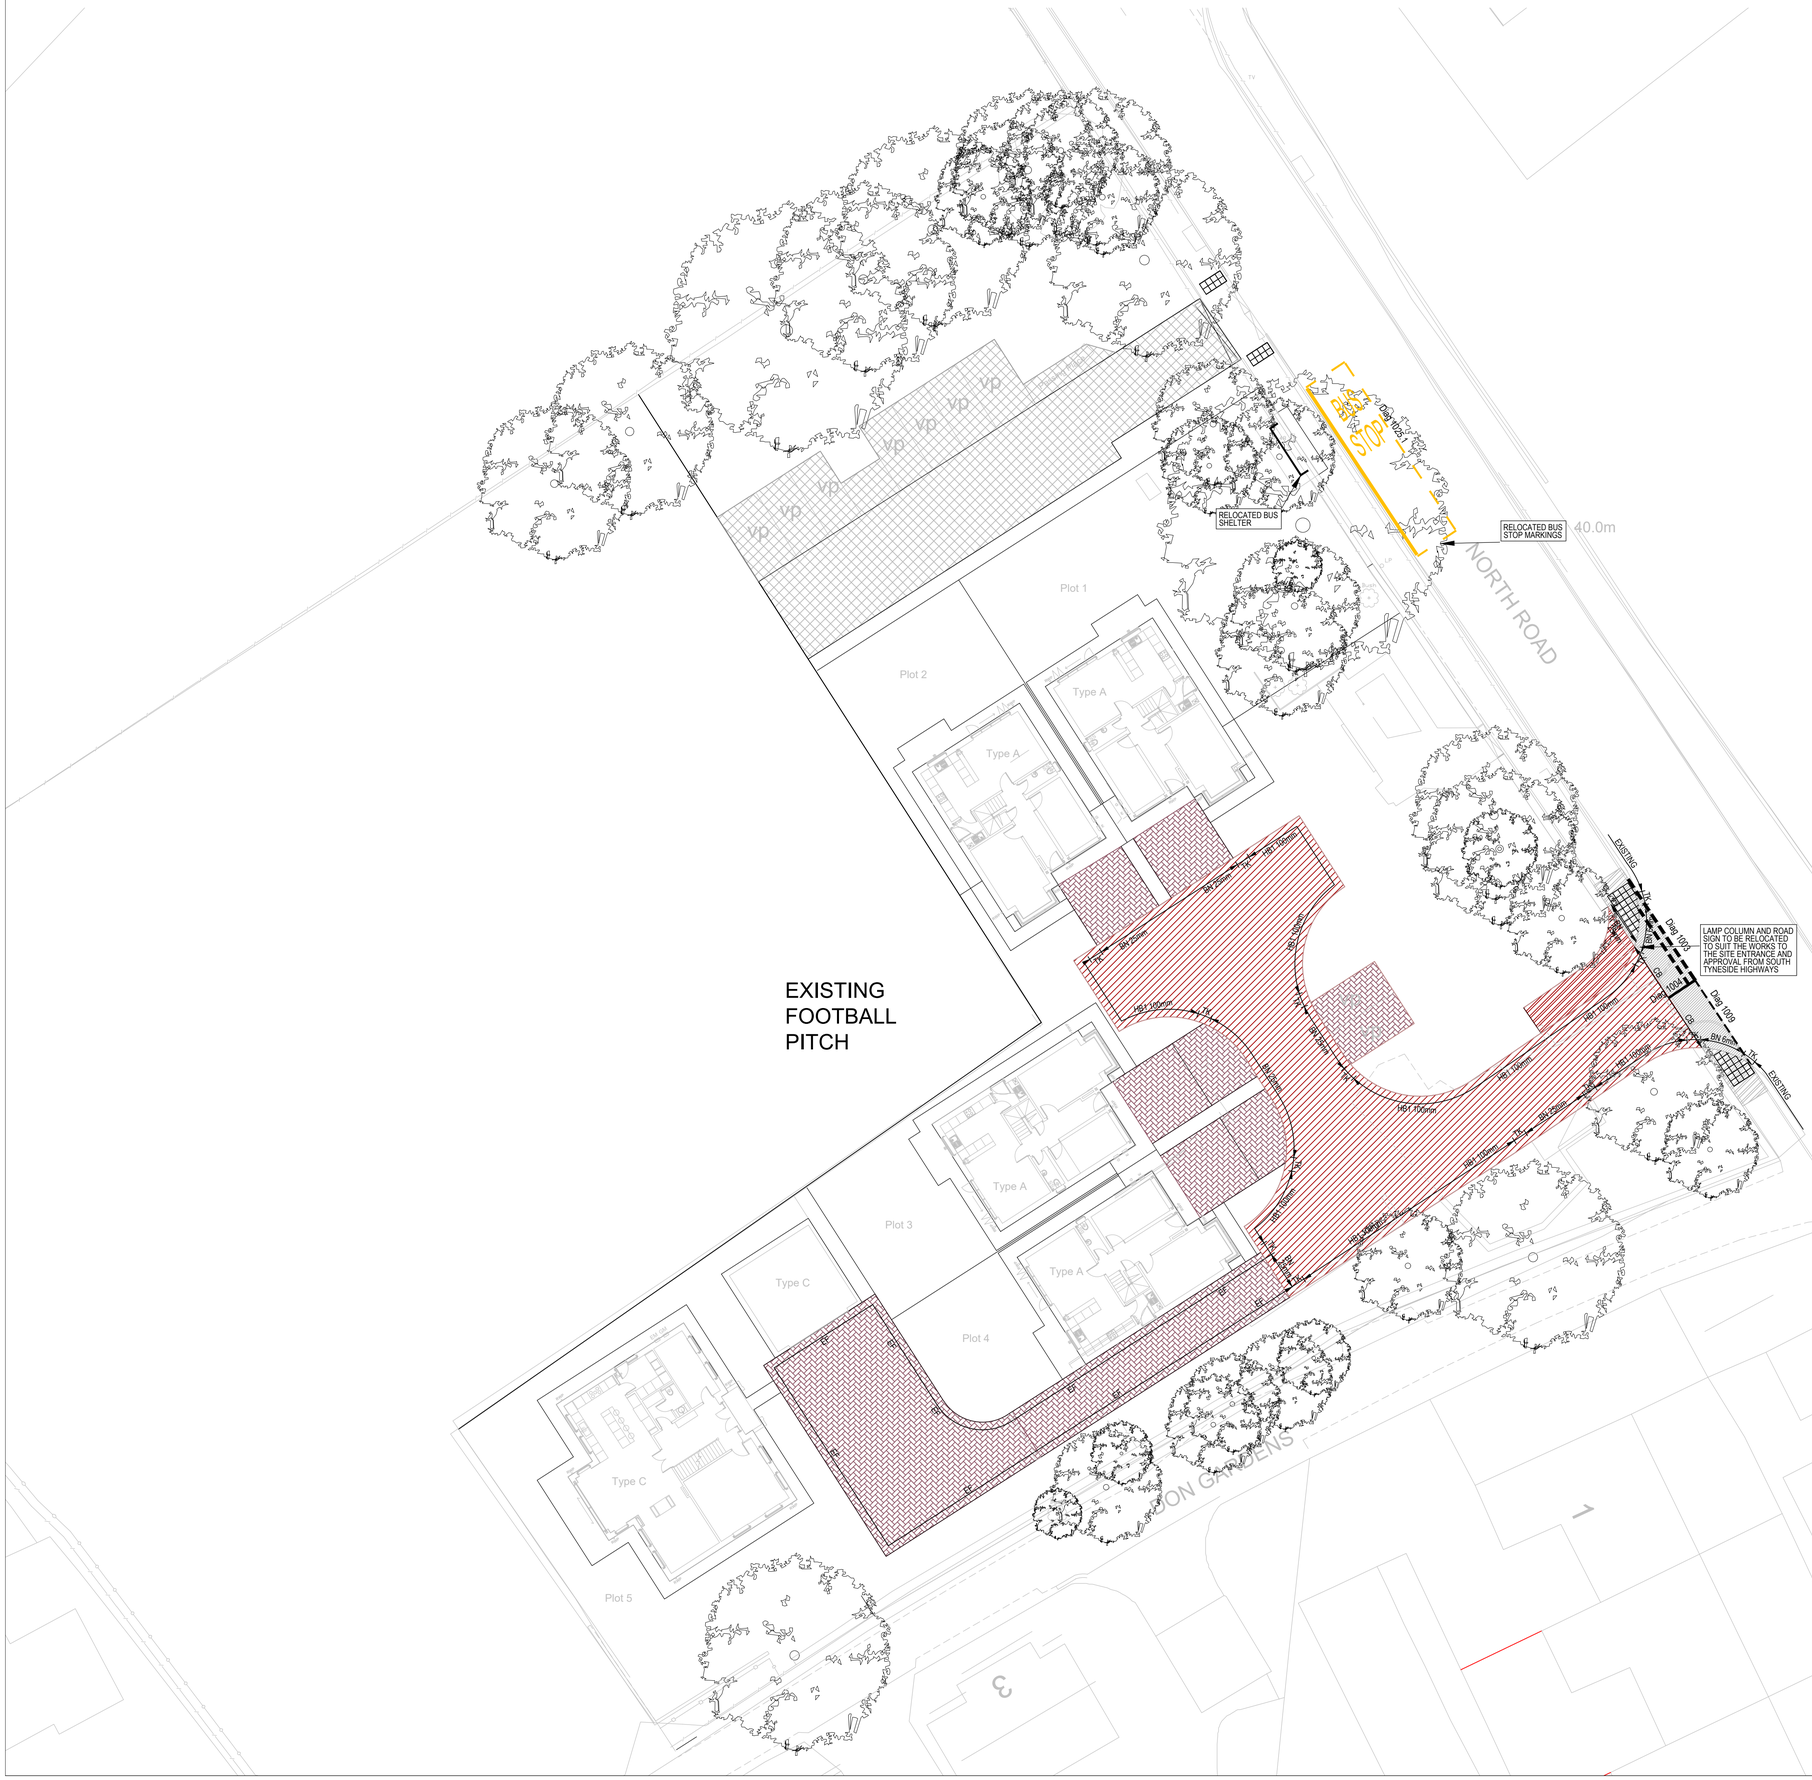

Rev.	Description	By	Chk	App	Date
E	Private drive way specification updated following confirmation from client on product	MA	SH	LB	21/04/23
D	Football Car park surface finishes updated. Bus stop location markings and shelter added.	MA	SH	LB	20/04/23
C	Football Car park surface finish added. Also tactile paving added to S278 areas to suit comments from highways.	MA	SH	LB	31/03/23
B	Section 278 area adjusted to suit initial comments from highways	MA	SH	LB	27/02/23
A	Plot 5 driveway surface finishes and kerbing updated. Also the Surface Finiashes to the VP's to suit comments from client	MA	SH	LB	21/02/23
Ø	Initial Issue	MA	SH	LB	14/02/23

Portland consulting engineers
10 Bankside, The Watermark, Gateshead, Tyne & Wear, NE11 9SY
T: 0191 4619770 W: www.portlandconsulting.co.uk
F: 0191 4603028 E: info@portlandconsulting.co.uk

Client
TELMAC Devlopments

Project
Proposed Residential Development at West Boldon Primary School

Drawing Title
Surface Finishes & Kerb Notes Layout

Scale	Sheet Size		
1:200	A1		
Drawn By	Checked By	Approved By	Date
MA	SH	LB	12/10/22

Drawing Status
For Approval

Project No.	Drawing No.	Revision
2017021	006-01	E

This drawing and design is for use solely in connection with the above project.
This drawing is the copyright of Portland Consulting Engineers, and must not be reissued, loaned or copied without written consent. All dimensions and setting out shall be checked on site before construction. Do not scale from this drawing.This drawing is to be read in conjunction with all other information relevant to the project. Any apparent discrepancy shall be brought to the attention of Portland Consulting Engineers.