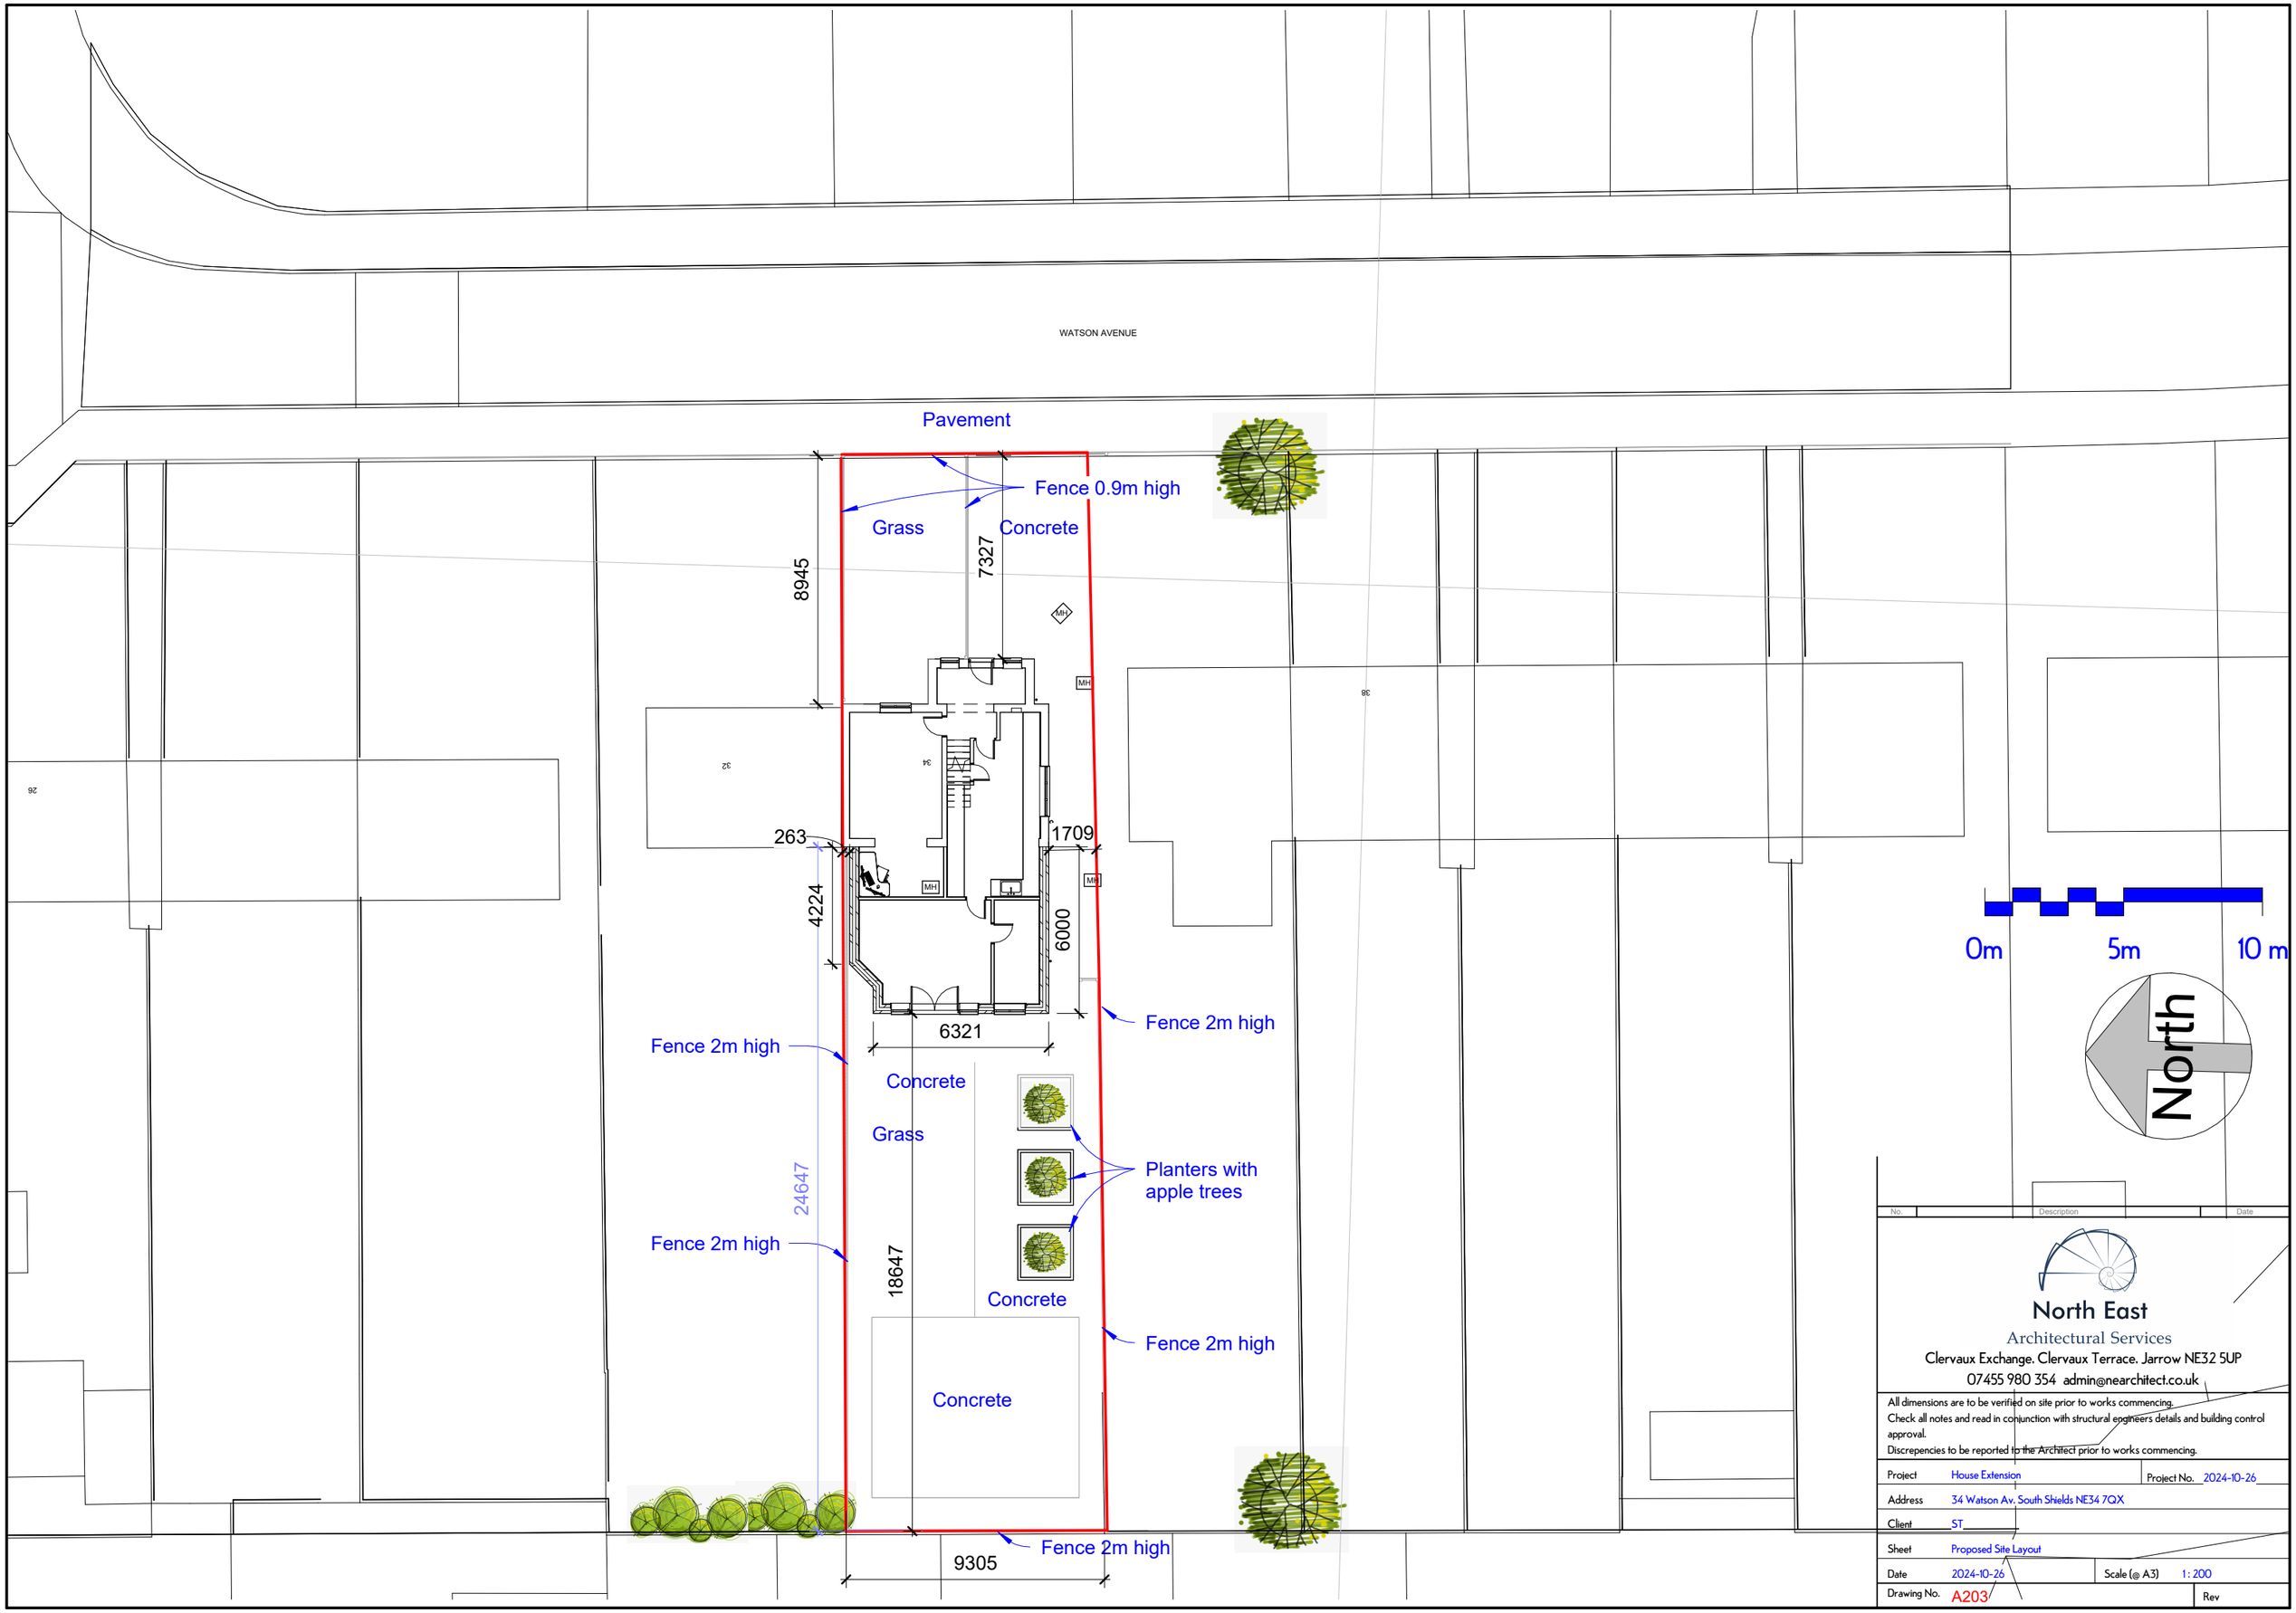


No. | Description | Date

North East
Architectural Services
Clervaux Exchange. Clervaux Terrace. Jarrow NE32 5UP
07455 980 354 admin@nearchitect.co.uk

All dimensions are to be verified on site prior to works commencing.
Check all notes and read in conjunction with structural engineers details and building control approval.
Discrepencies to be reported to the Architect prior to works commencing.

Project	House Extension	Project No.	2024-10-26
Address	34 Watson Av. South Shields NE34 7QX		
Client	ST		
Sheet	Proposed Site Layout		
Date	2024-10-26	Scale (@ A3)	1 : 200
Drawing No.	A203	Rev	