
01

# BOUNDARY TREATMENT/REFUSE/CYCLE/BAT/BIRD BOXES/HEDGEHOG PLAN


**SCALE 1:200 @ A1**

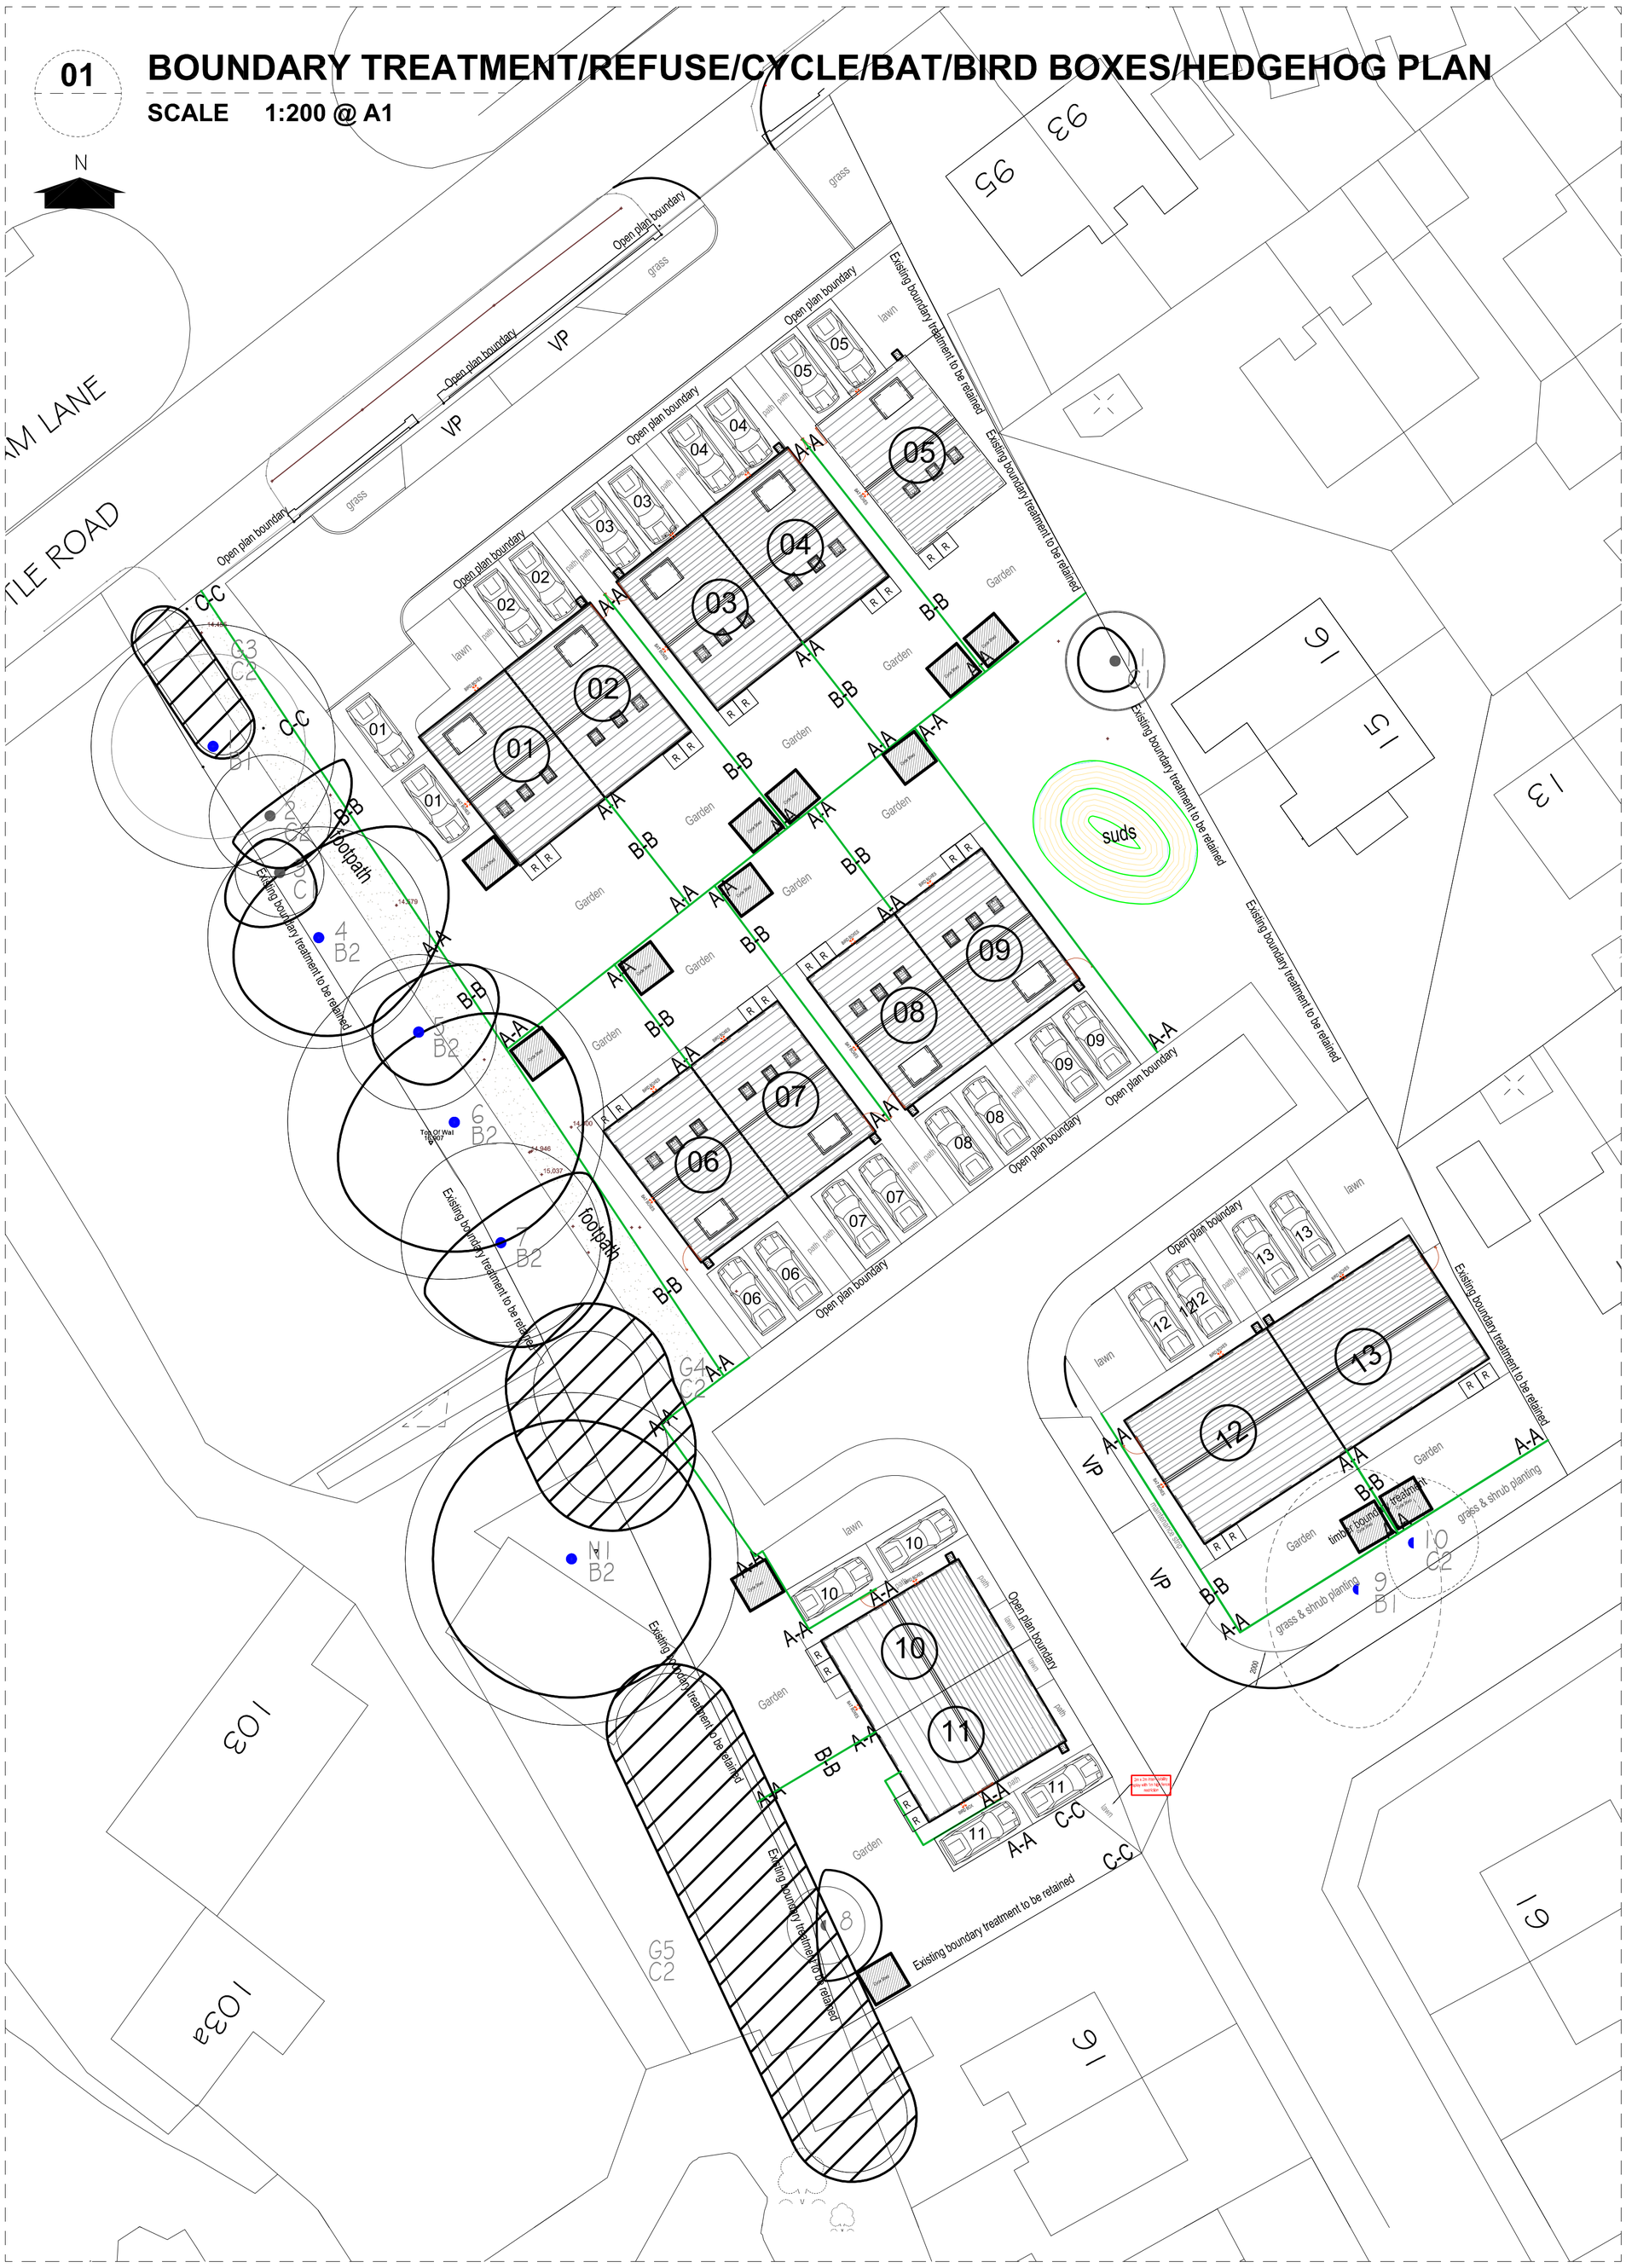



02

# BOUNDARY TREATMENT/REFUSE/CYCLE/BAT/BIRD BOXES/HEDGEHOG SPECS

**SCALE 1:50 @ A1**

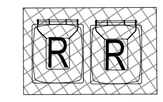



Waste & Recycling Storage on paving slabs

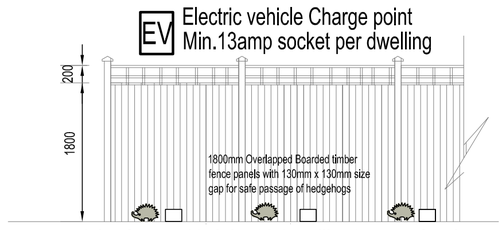



1.8m fence with 0.2m high trellis above to fencing to side and rear garden perimeters (A)

Section A - A

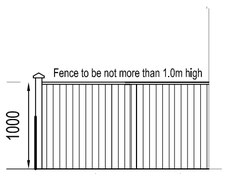


Access Boundary Fence to plot 11 and in front of Plot 1 to 5 driveway

Section C-C

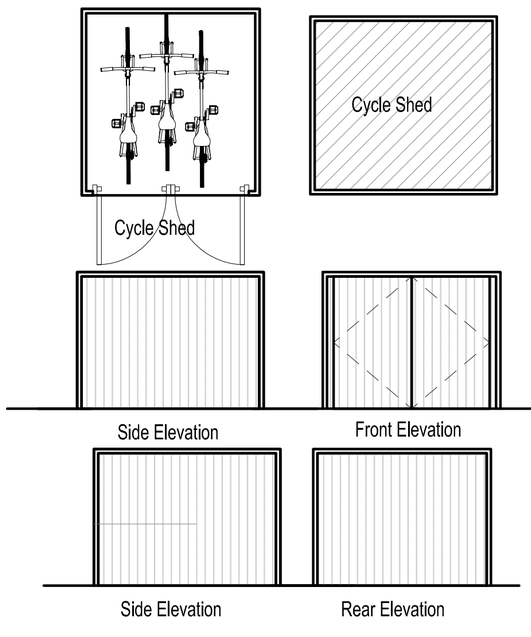


APPENDIX 1 - BAT BOX




Bat Box

APPENDIX 2 - BIRD BOX




Bird Box

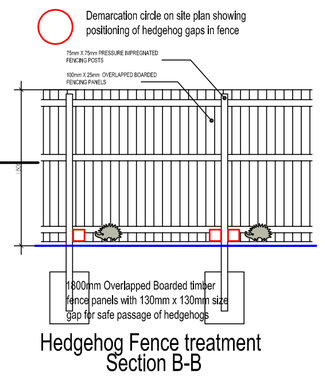


Hedgehog Fence treatment

Section B-B


Copyright

The ownership of copyright is retained in accordance with the Copyright Designs and Patents Acts 1988.
Statutory Authority Copies may be made only when in accordance with the Copyright (Materials Open to Public Inspection) (Marking of Copies of Plans and Drawings) Order 1990.

The moral right of TOTAL PLANNING SOLUTIONS (UK) LTD to be identified as the author of this work has been asserted.



TOTAL PLANNING SOLUTIONS (UK)

5 ROMAN TERRACE, LINTHORPE,
MIDDLESBOROUGH TS5 5QF

Tel: 01642 945752
Mobile 07932036065

Email: info@totalplanningsolutions.co.uk
Web: www.totalplanningsolutions.co.uk
Facebook: Total Planning Solutions-UK Ltd


PROJECT: 13NO. HOUSING PLAN
DWG TITLE:TPS004/BOUNDARY PLAN
LOCATION: SIMONSIDE ARMS
NEWCASTLE ROAD
SOUTH SHIELDS

SCALE: 1:200;1:50 @A1

DATE: MARCH 2025

DWG No: 001A-CONDITIONS

DRAWN BY: FF