
01 BOUNDARY TREATMENT/REFUSE/CYCLE/BAT/BIRD BOXES/HEDGEHOG PLAN

SCALE 1:200 @ A1

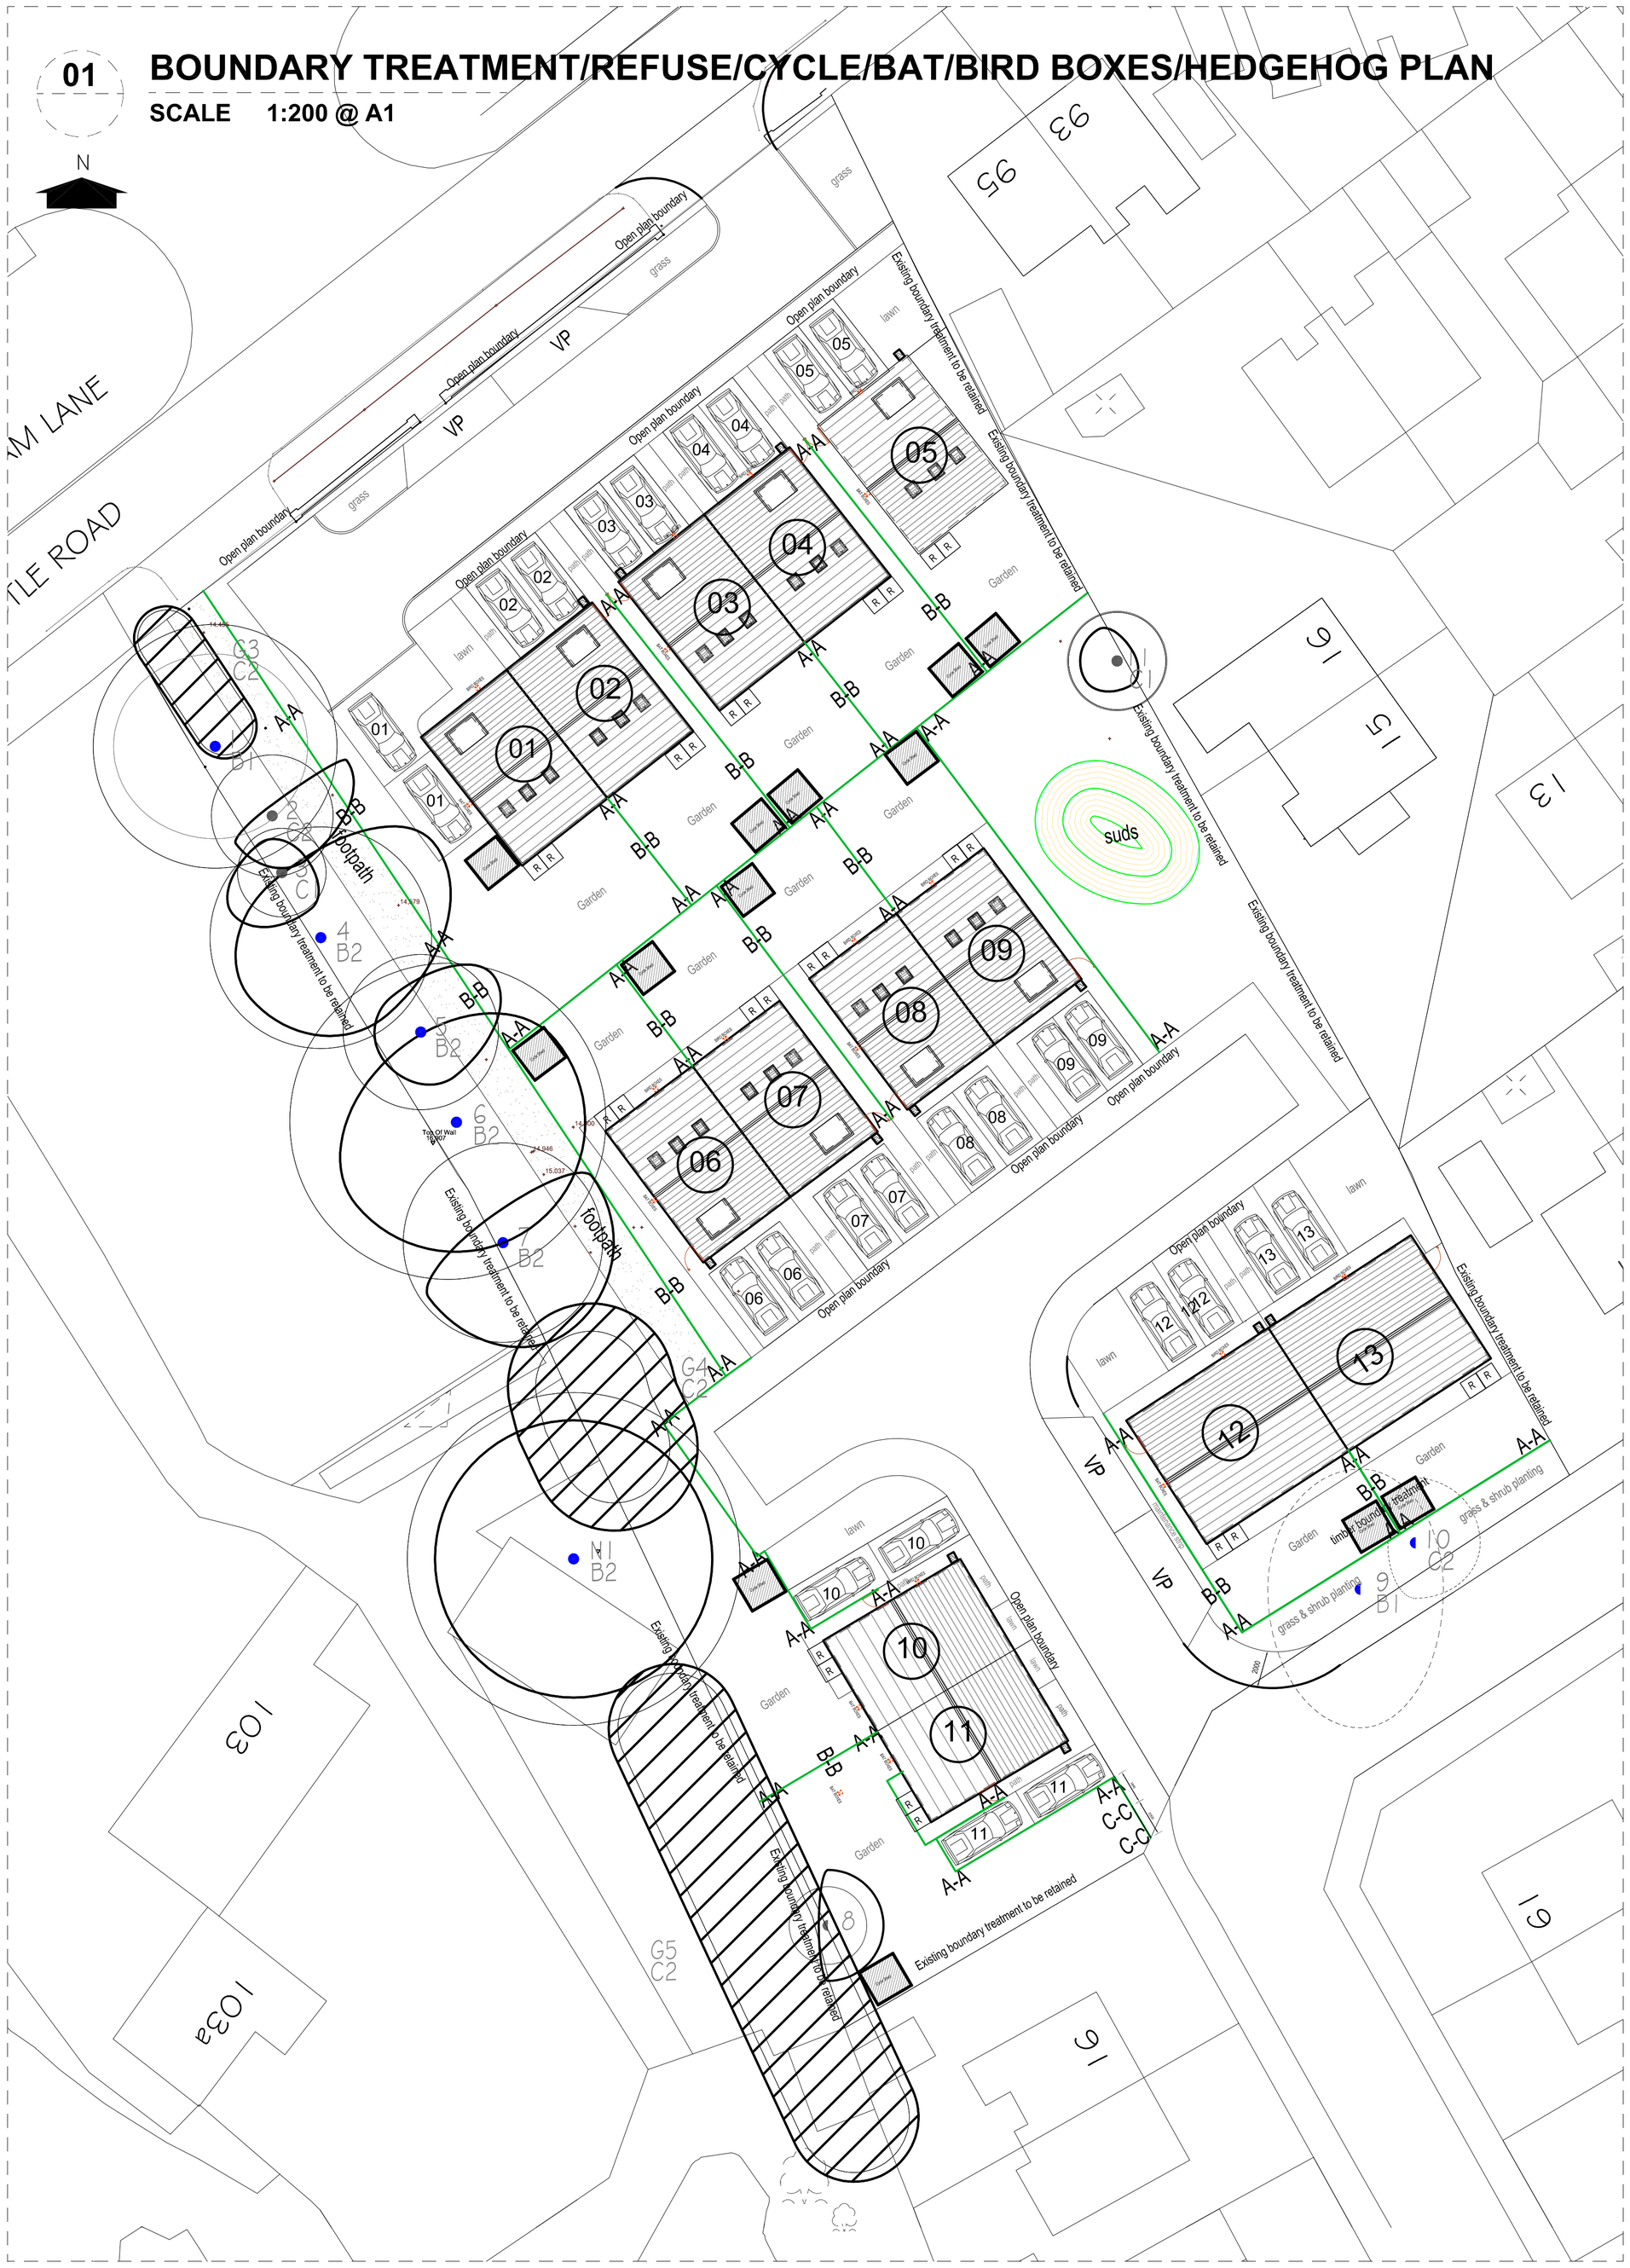



02 BOUNDARY TREATMENT/REFUSE/CYCLE/BAT/BIRD BOXES/HEDGEHOG SPECS

SCALE 1:50 @ A1




Waste & Recycling Storage on paving slabs

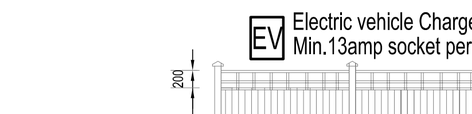

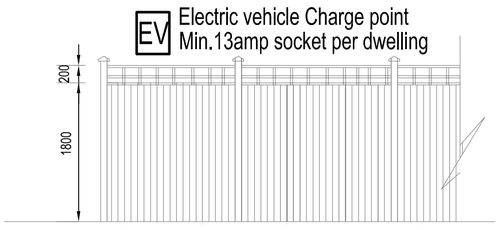


1.8m fence with 0.2m high trellis above to fencing to side and rear garden perimeters (A)

Section A - A

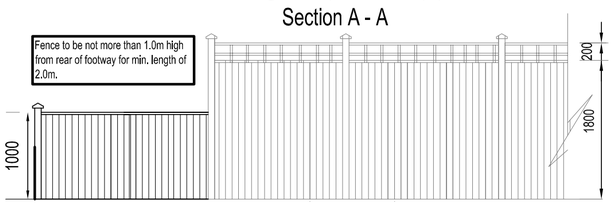

Access Boundary Fence treatment to No.25 Smithfield Road
Section C-C

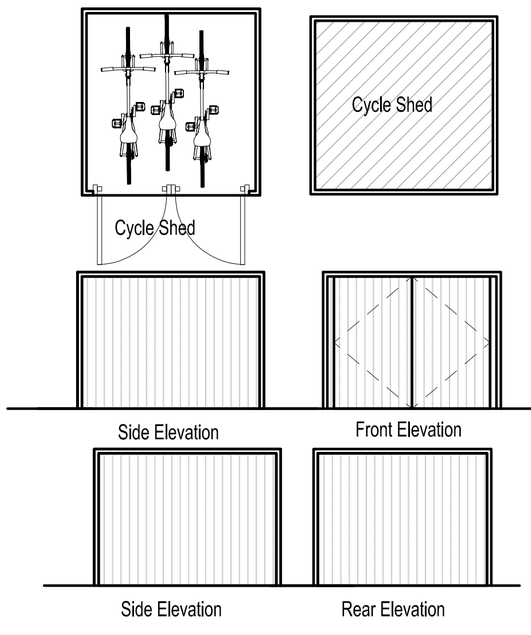

APPENDIX 1 - BAT BOX




Bat Box

APPENDIX 2 - BIRD BOX



Bird Box

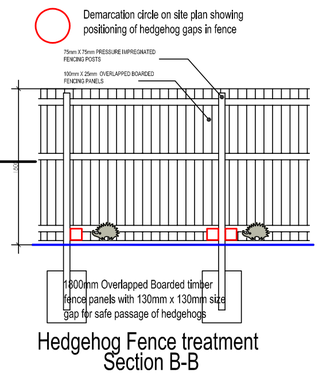

Hedgehog Fence treatment
Section B-B

Copyright

The ownership of copyright is retained in accordance with the Copyright Designs and Patents Acts 1988.
Statutory Authority Copies may be made only when in accordance with the Copyright (Materials Open to Public Inspection) (Marking of Copies of Plans and Drawings) Order 1990.

The moral right of TOTAL PLANNING SOLUTIONS (UK) LTD to be identified as the author of this work has been asserted.

TOTAL PLANNING SOLUTIONS (UK)

5 ROMAN TERRACE, LINTHORPE,
MIDDLESBROUGH TS5 5QF

Tel: 01642 945752
Mobc 07932036065

Email: info@totalplanningsolutions.co.uk
Webz www.totalplanningsolutions.co.uk
Facebook: Total Planning Solutions-UK Ltd

PROJECT: 13NO. HOUSING PLAN
DWG TITLE:TPS004/BOUNDARY PLAN
LOCATION: SIMONSIDE ARMS
NEWCASTLE ROAD
SOUTH SHIELDS

SCALE: 1:200;1:50 @A1
DATE: NOVEMBER 2024
DWG No: 001-CONDITIONS

DRAWN BY: FF