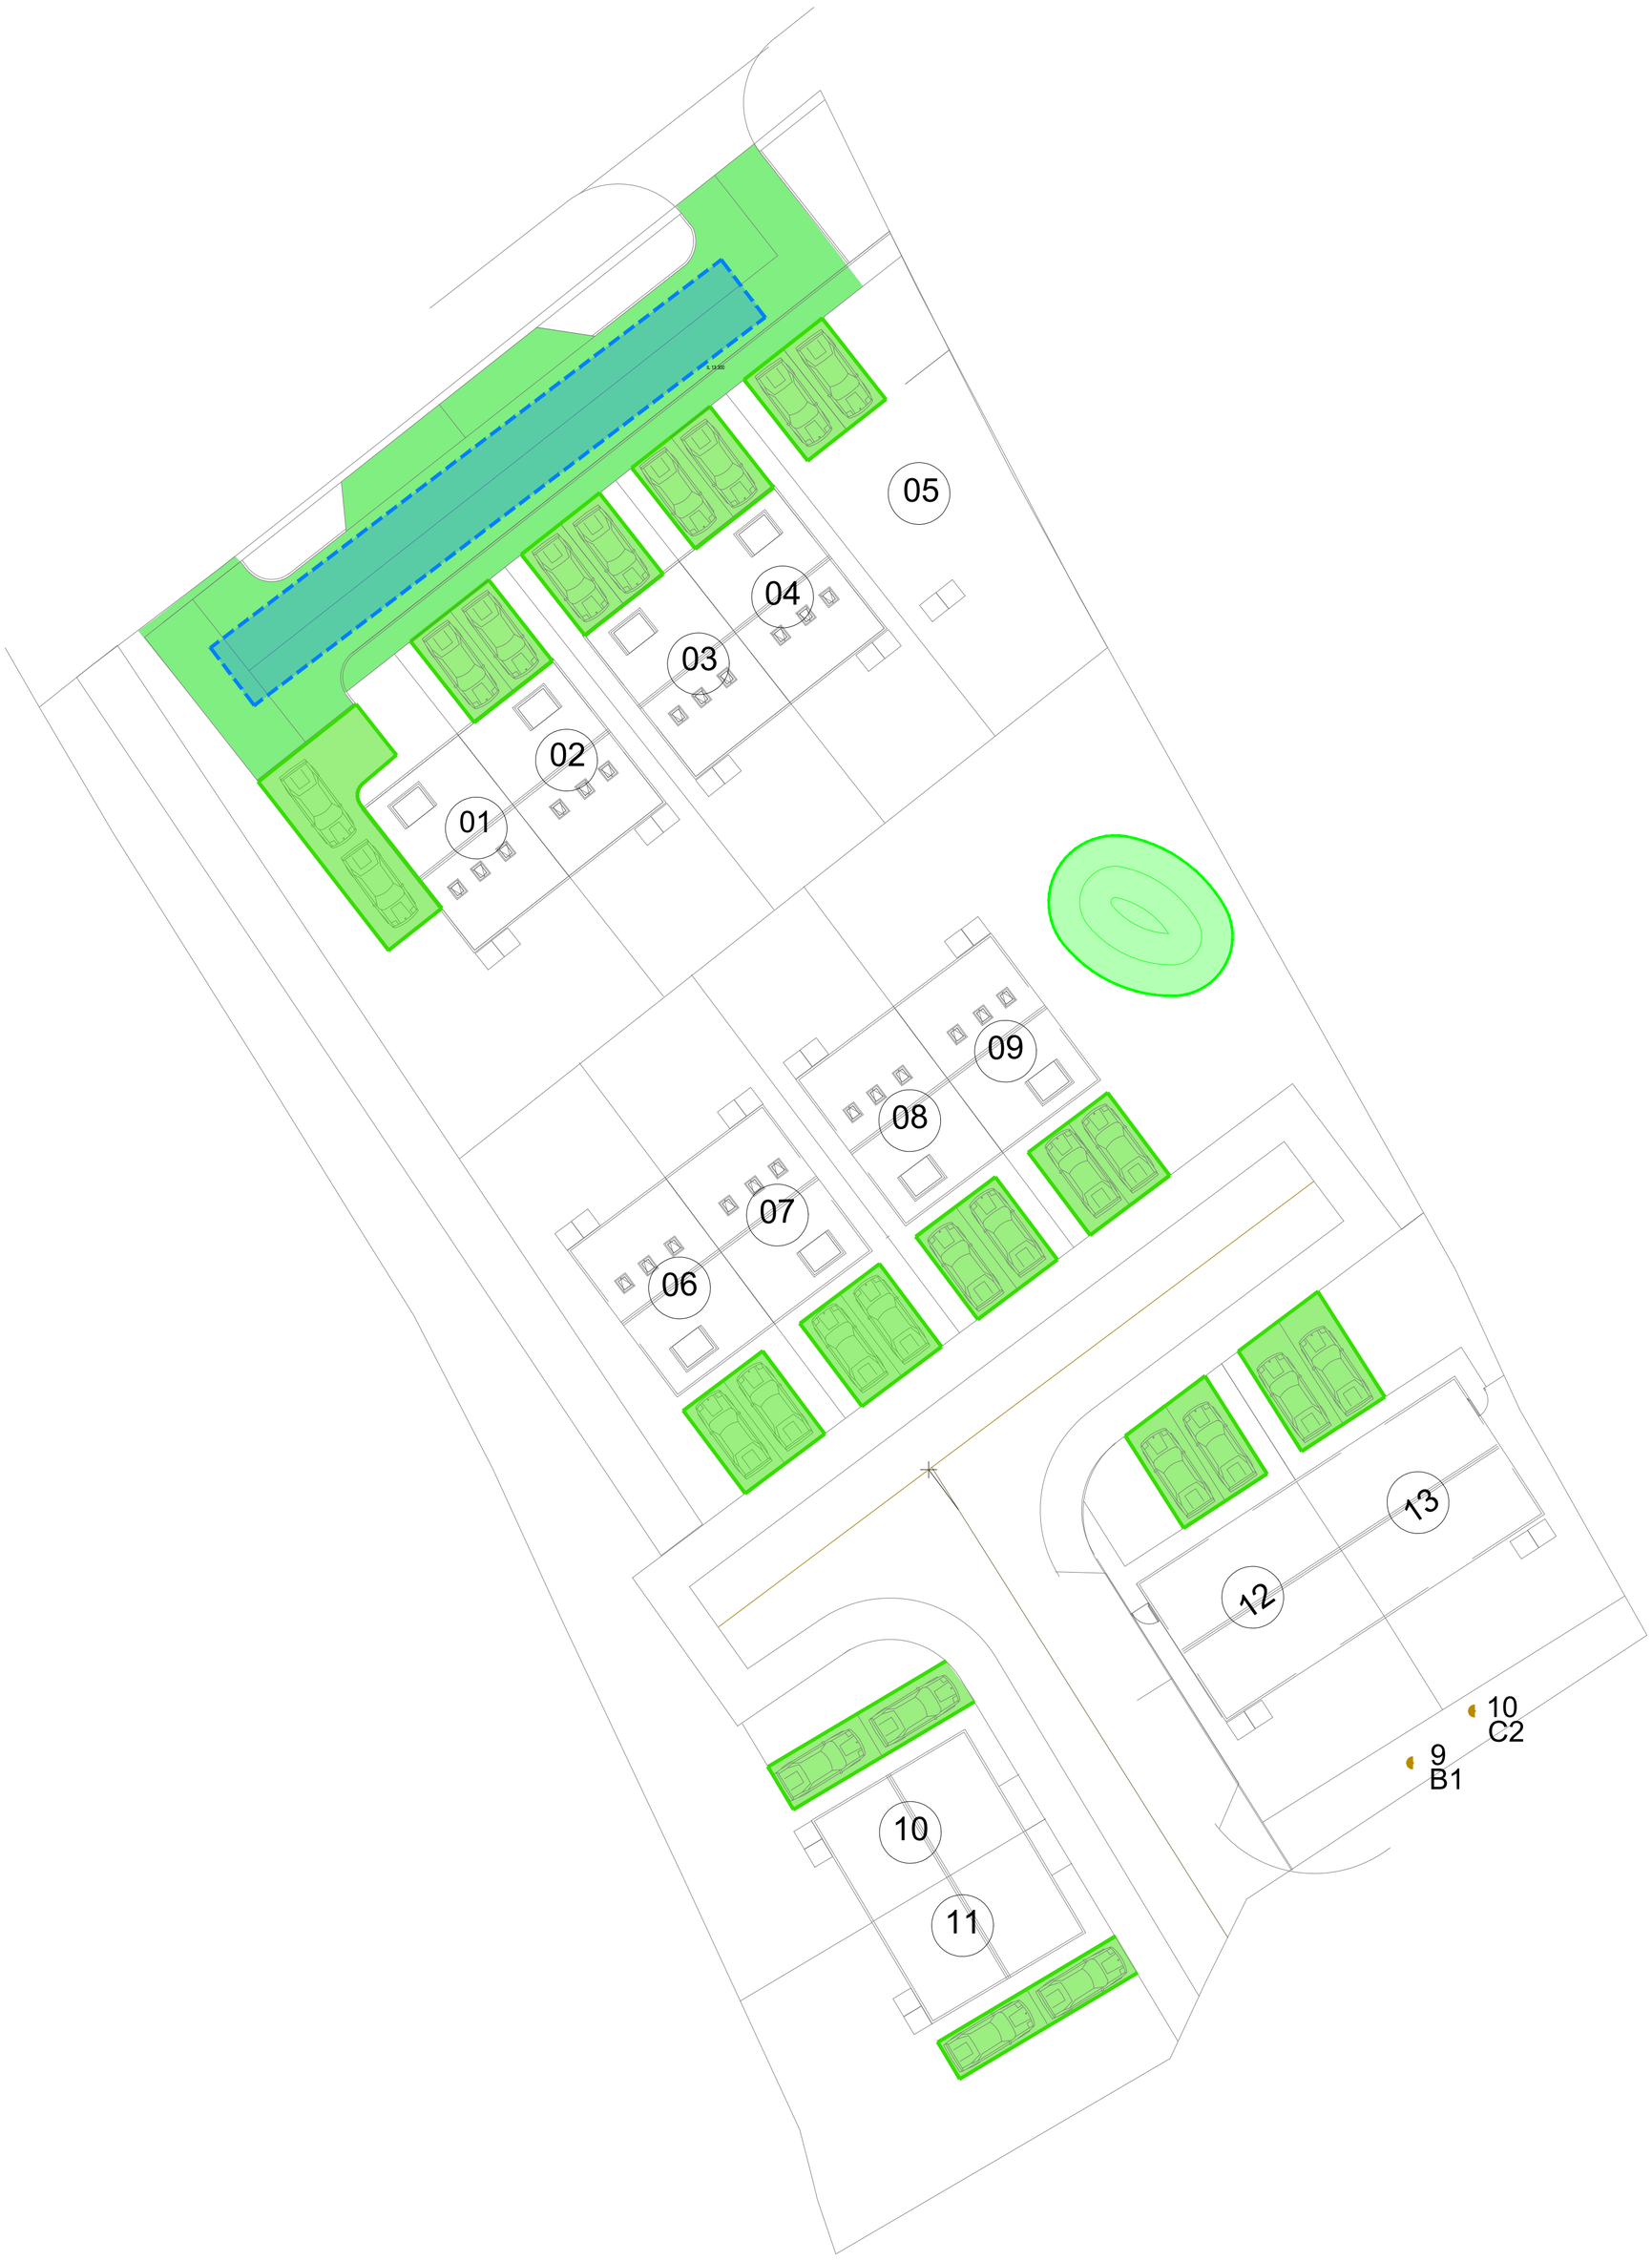


KEY

PERMEABLE PAVING

CELLULAR STRUCTURE

PROPOSED BIORETENTION AREA

REFER TO RWO.DWG.700 ROAD CONSTRUCTION DETAILS FOR ALL KERB TYPES & TYPICAL CONSTRUCTION BUILD UP & DETAILS NOTED ABOVE.

Date	Revisions	Drawn	Checked	Rev
31.08.2023	UPDATED TO LATEST LAYOUT.	AM	RWO	2
22.08.2023	FIRST ISSUE	AM	RWO	1

Dwg Status: SCHEMATIC

NORTH EAST
0191 2585632

YORKSHIRE
0113 535 3500

CONSULTING ENGINEERS

WWW.RWO.GROUP
INFO@RWO.GROUP

Client: ORIGIN PLANNING SERVICES

Project: SIMONSIDE ARMS

Title: SUDS IDENTIFICATION PLAN

DO NOT SCALE	Scale @ A1: 1:100	Drawn AM	Checked RWO	Date 22.08.2023
Job No 22164		Dwg No D501		Rev 2