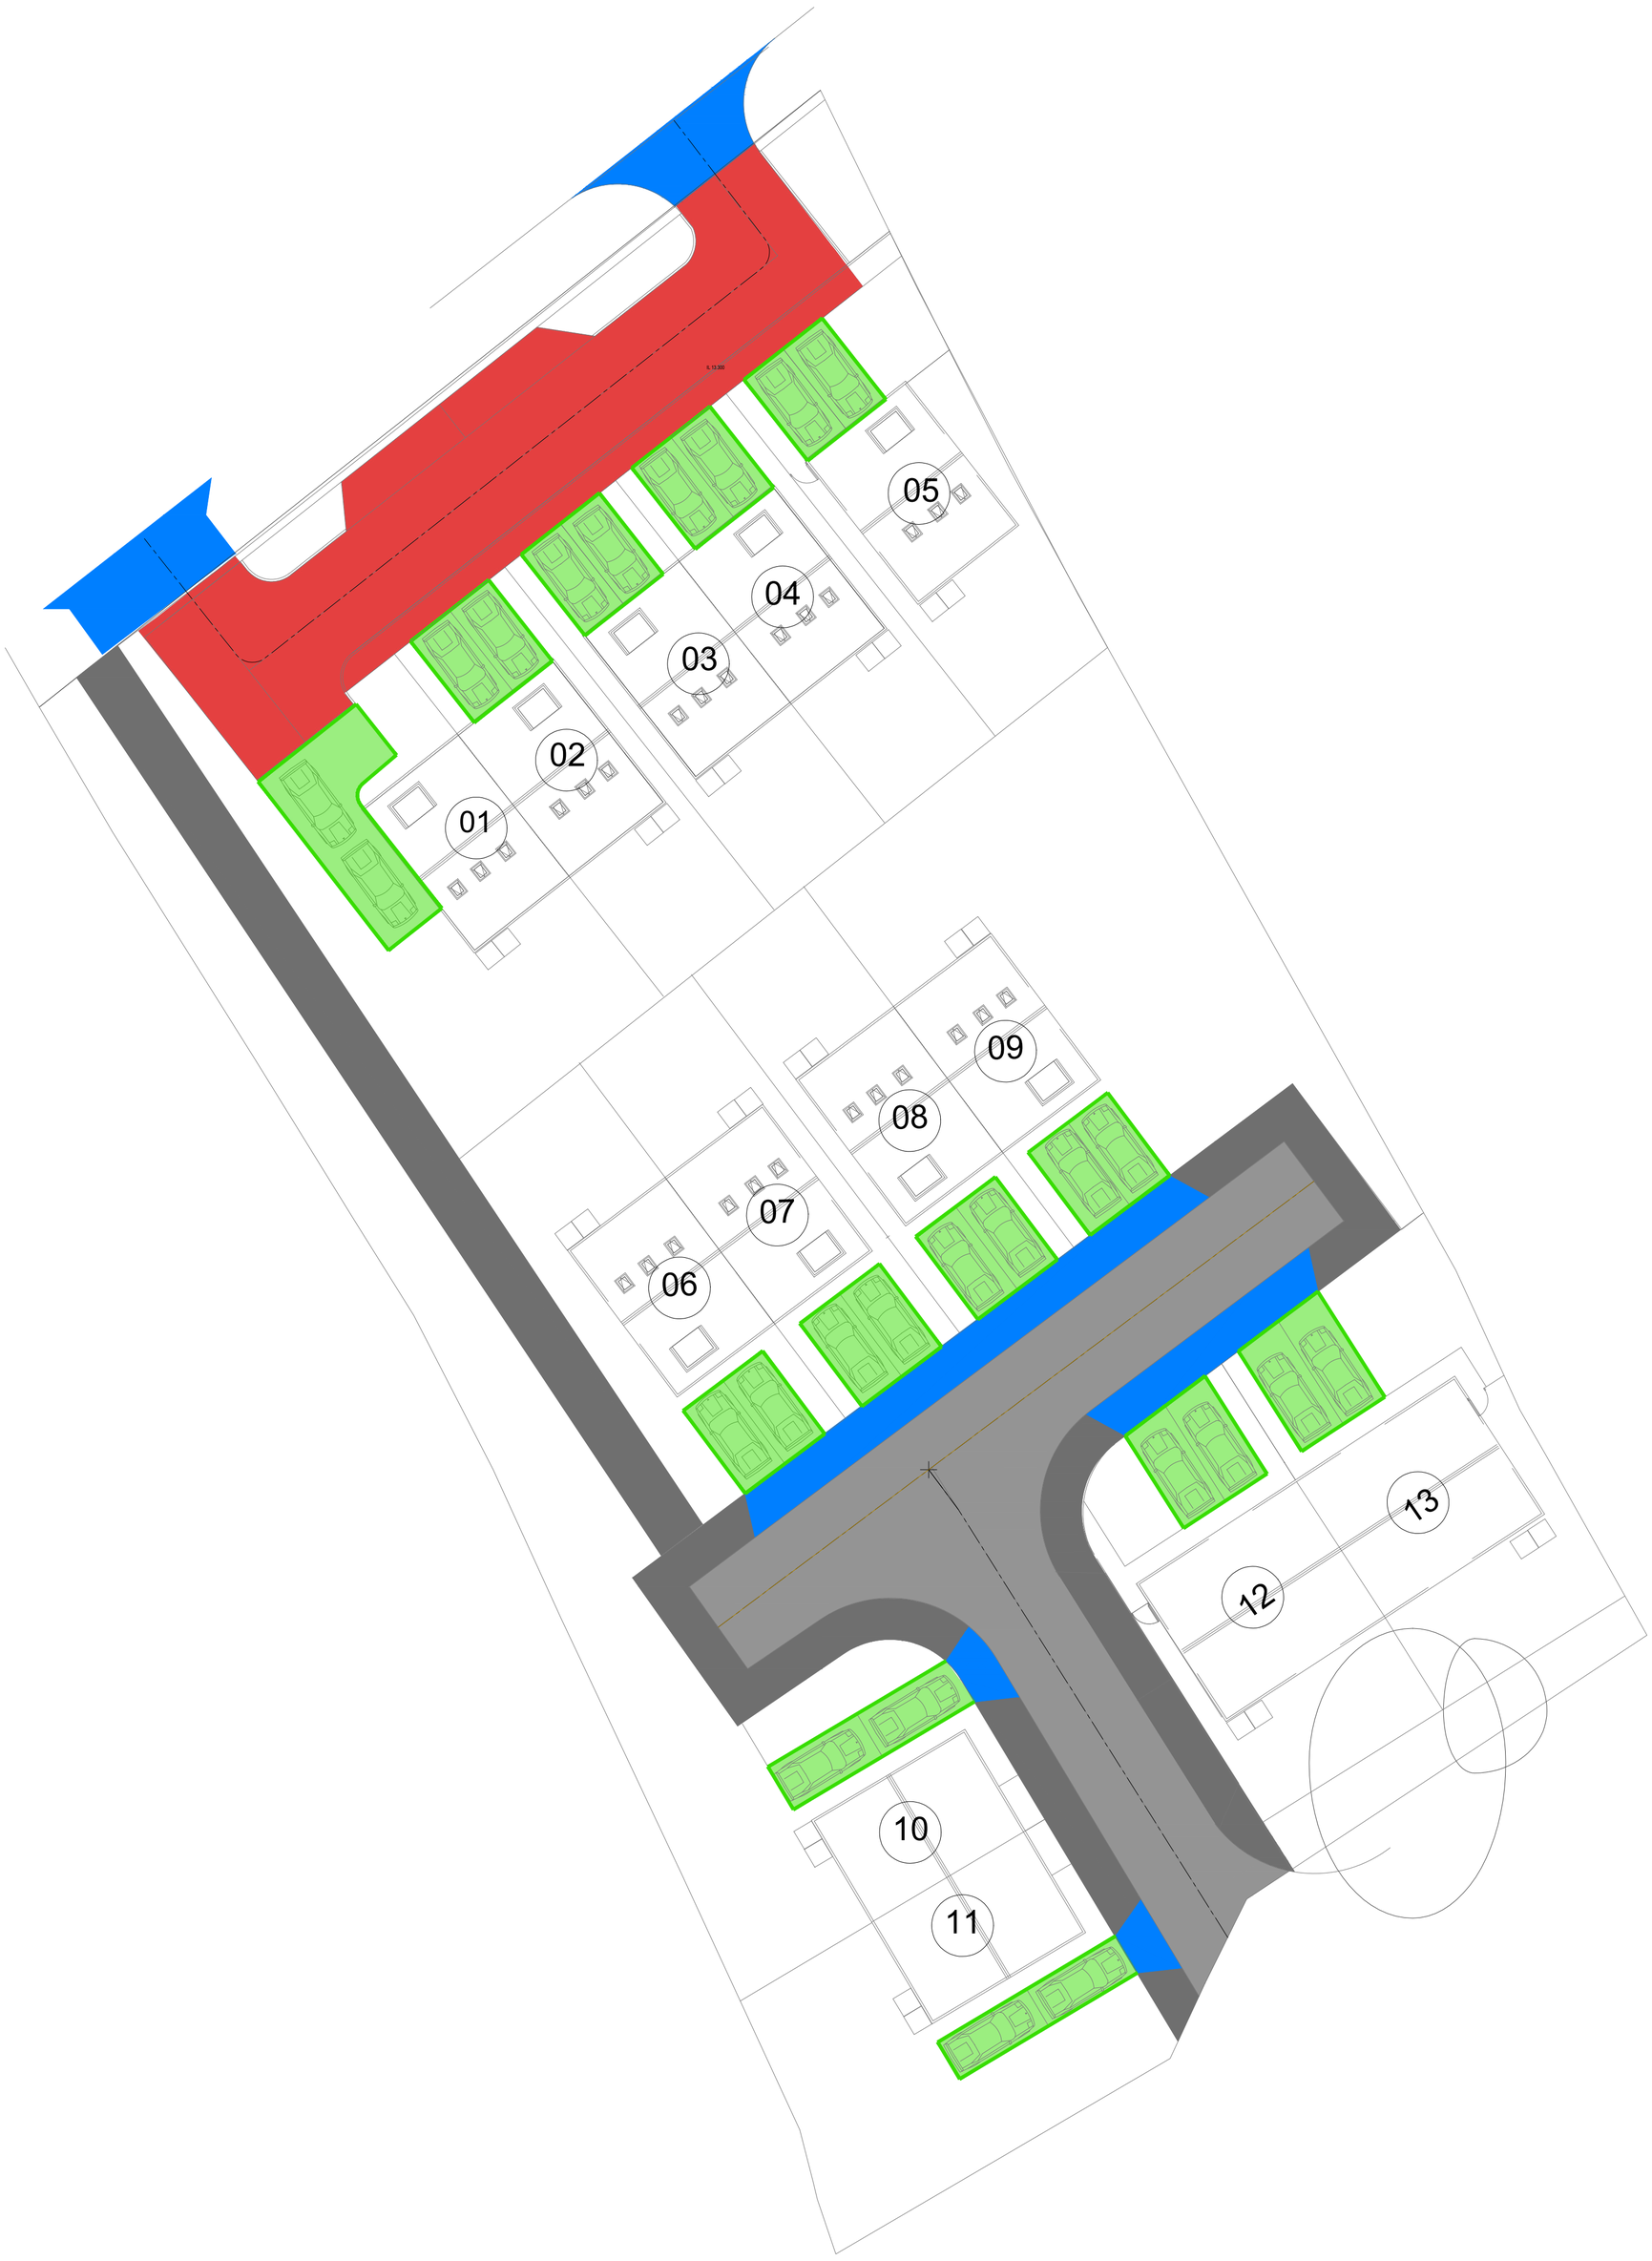


KEY

- FOOTWAY CONSTRUCTION (FOOTWAYS 1.8m)
- CARRIAGEWAY CONSTRUCTION (KERBS TO BE TYPE "B" 100mm)
- PRIVATE DRIVE TO DEVELOPERS PERMEABLE SPECIFICATION
- PRIVATE DRIVE TO DEVELOPERS PERMEABLE SPECIFICATION
- VEHICLE CROSSING (KERBS TO BE TYPE "A" 25mm BULLNOSED WITH DROP KERBS)

REFER TO RWO.DWG.700 ROAD CONSTRUCTION DETAILS FOR ALL KERB TYPES & TYPICAL CONSTRUCTION BUILD UP & DETAILS NOTED ABOVE.

Date	Revisions	Drawn	Checked	Rev
31.08.2023	UPDATED TO LATEST LAYOUT.	AM	RWO	2
20.03.2023	FIRST ISSUE	AM	RWO	1

Dwg Status: SCHEMATIC

NORTH EAST
0191 2585632

YORKSHIRE
0113 535 3500

RWO
CONSULTING ENGINEERS

WWW.RWO.GROUP
INFO@RWO.GROUP

Client: ORIGIN PLANNING SERVICES

Project: SIMONSIDE ARMS

Title: SURFACING PLAN

DO NOT SCALE	Scale @ A1: 1:100	Drawn AM	Checked RWO	Date 20.03.2023
Job No 22164		Dwg No D500		Rev 1