

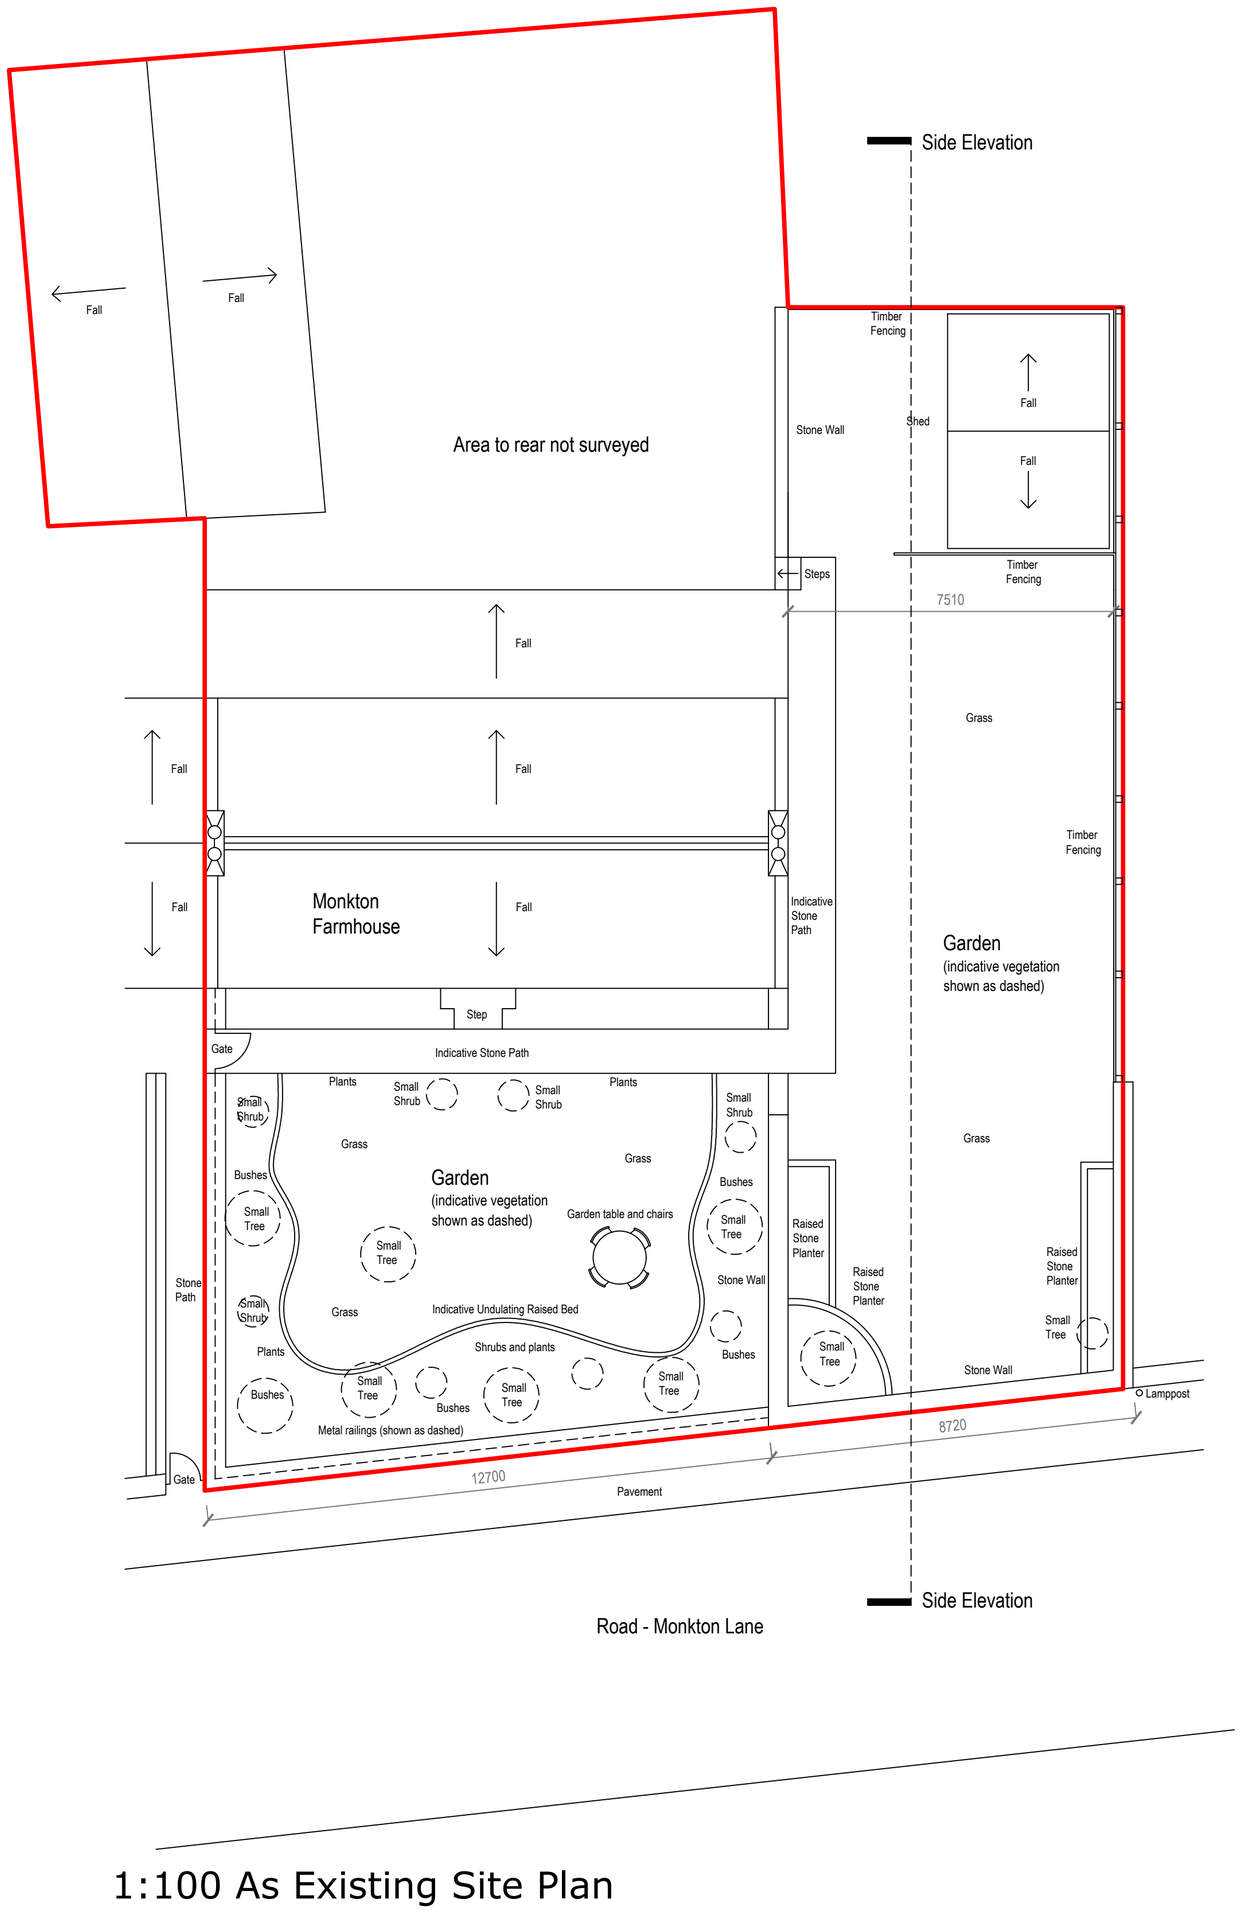


1:100 As Existing Site Plan

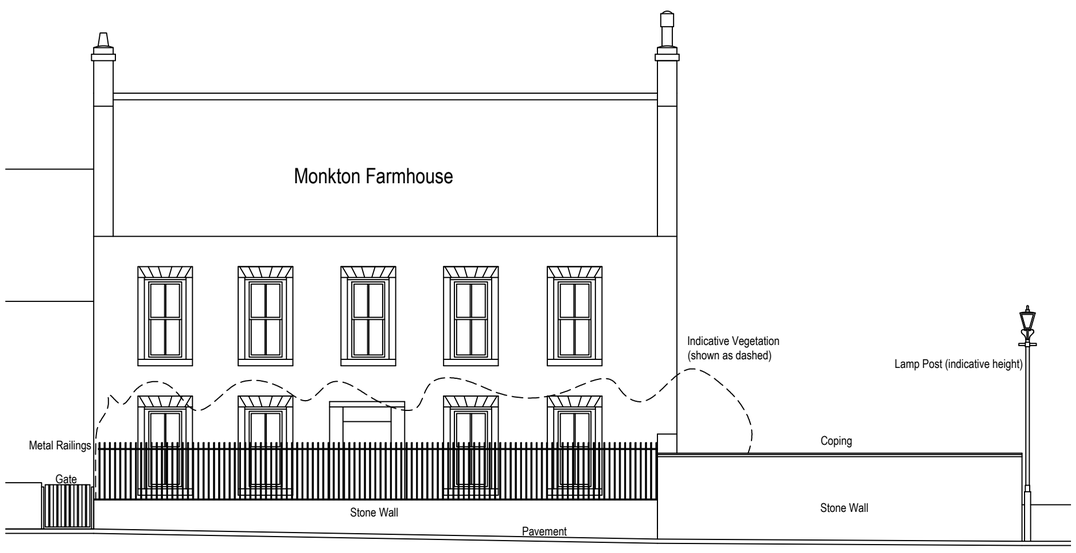

1:100 As Existing Principal Elevation

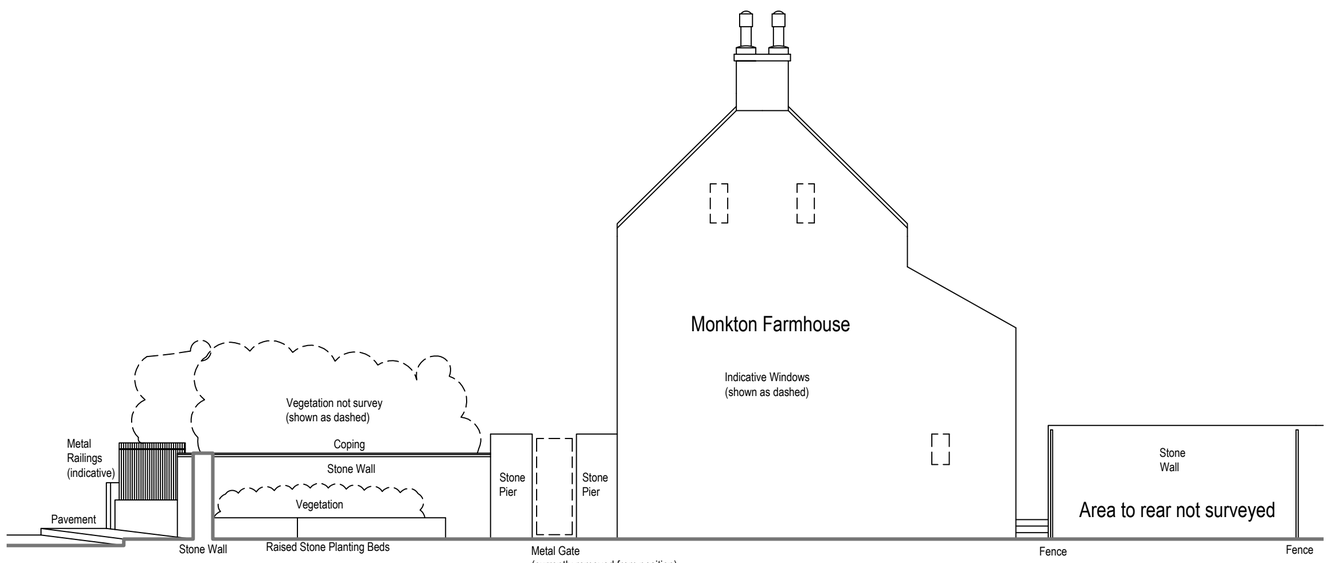

(currently removed from position)

1:100 As Existing Side Elevation

1:100 Scale Bar



Rev	Date	Dwn	Chk	Notes
P01	02.12.24	AH	PBN	Indicative garden vegetation layout amended.
P00	29.10.24	AH	PBN	Initial Issue.

DO NOT SCALE

Project	Originator	Zone	Level	Type	Role	Number
FBRY	- ASA	- XX	- ZZ	- DR	- A	- 001

Status	S0 Procurement	Revision	P01 Preliminary
Client	Scott High		02
Job	4726 Monkton Farmhouse		
Content	As Existing Site Plan & Elevation		
Date	29.10.24	Drawn	AH
Scale	1:100 @ A1	Checked	PBN

All dimensions are to be checked on site
All discrepancies must be reported to the Architect prior to proceeding
ASA Copyright

Summerhill House
9 Summerhill Terrace
Newcastle Upon Tyne
NE4 6EB

+44(0) 191 2323434
architect@ainsworthspark.com
www.ainsworthspark.com

AINSWORTH SPARK

Architecture Interior Design Conservation Project Management