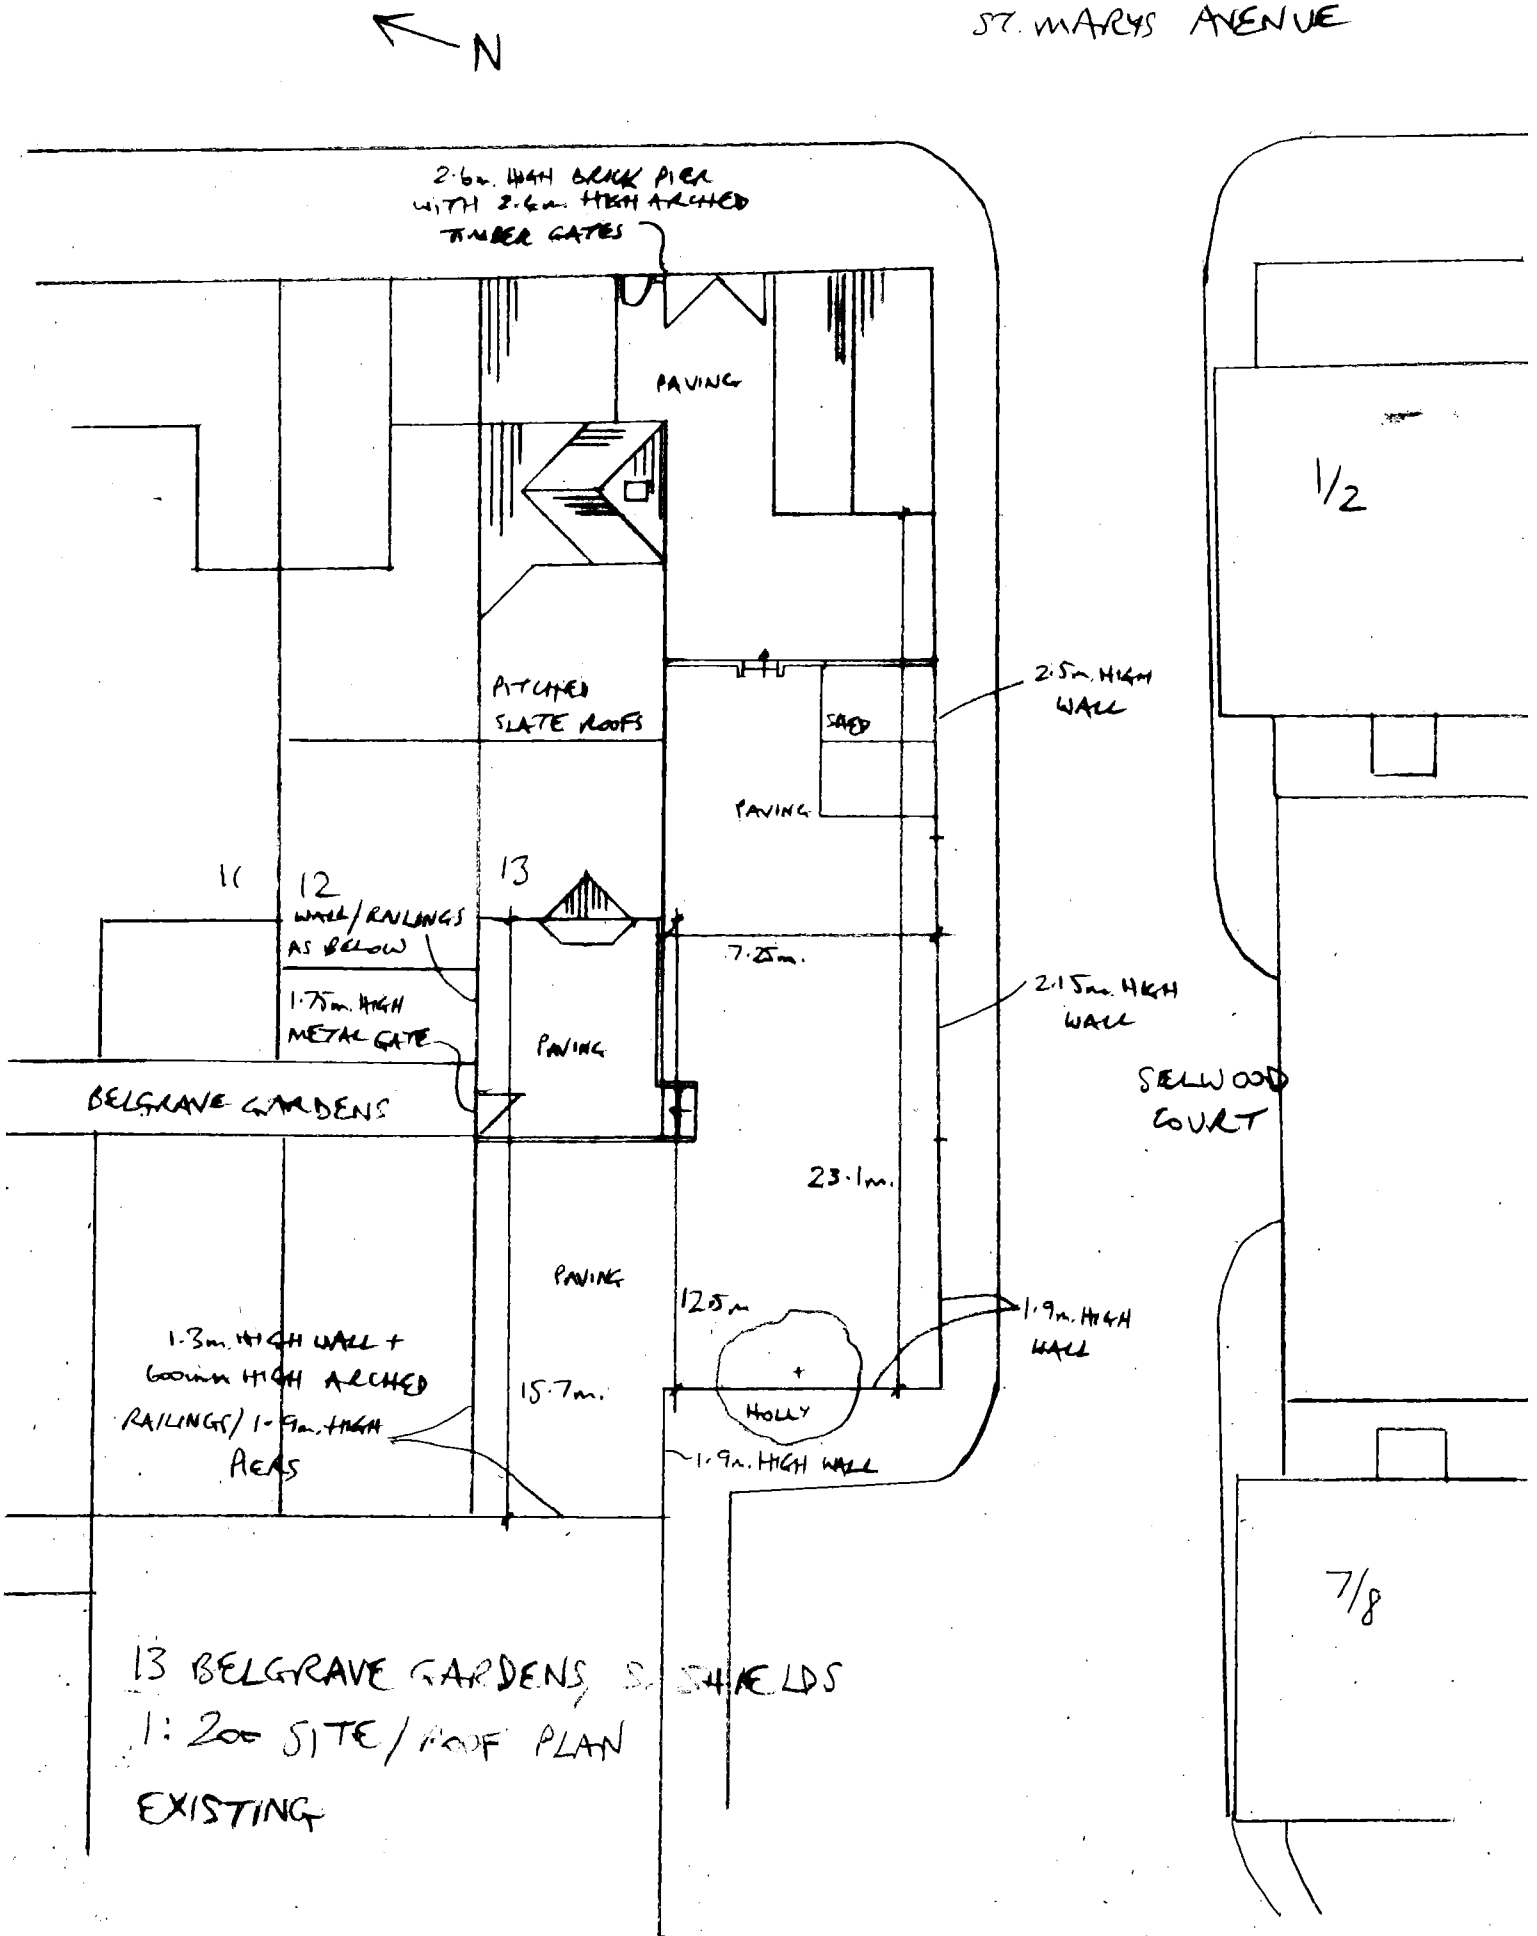

N
ST. MARYS AVENUE
2·6m. HIGH BRICK PIER WITH 2·6m. HIGH ARCHED TIMBER GATES
PAVING
1/2
PITCHED SLATE ROOFS
SHED
2·5m. HIGH WALL
PAVING
11
12
13
WALL/RAILINGS AS BELOW
7·25m.
1·75m. HIGH METAL GATE
2·15m. HIGH WALL
PAVING
BELGRAVE GARDENS
SELWOOD COURT
23·1m.
PAVING
12·5m
1·9m. HIGH WALL
1·3m. HIGH WALL + 600mm HIGH ARCHED RAILINGS/ 1·5m. HIGH PIERS
15·7m.
HOLLY
1·9m. HIGH WALL
7/8
13 BELGRAVE GARDENS, S. SHIELDS
1:200 SITE/ROOF PLAN
EXISTING