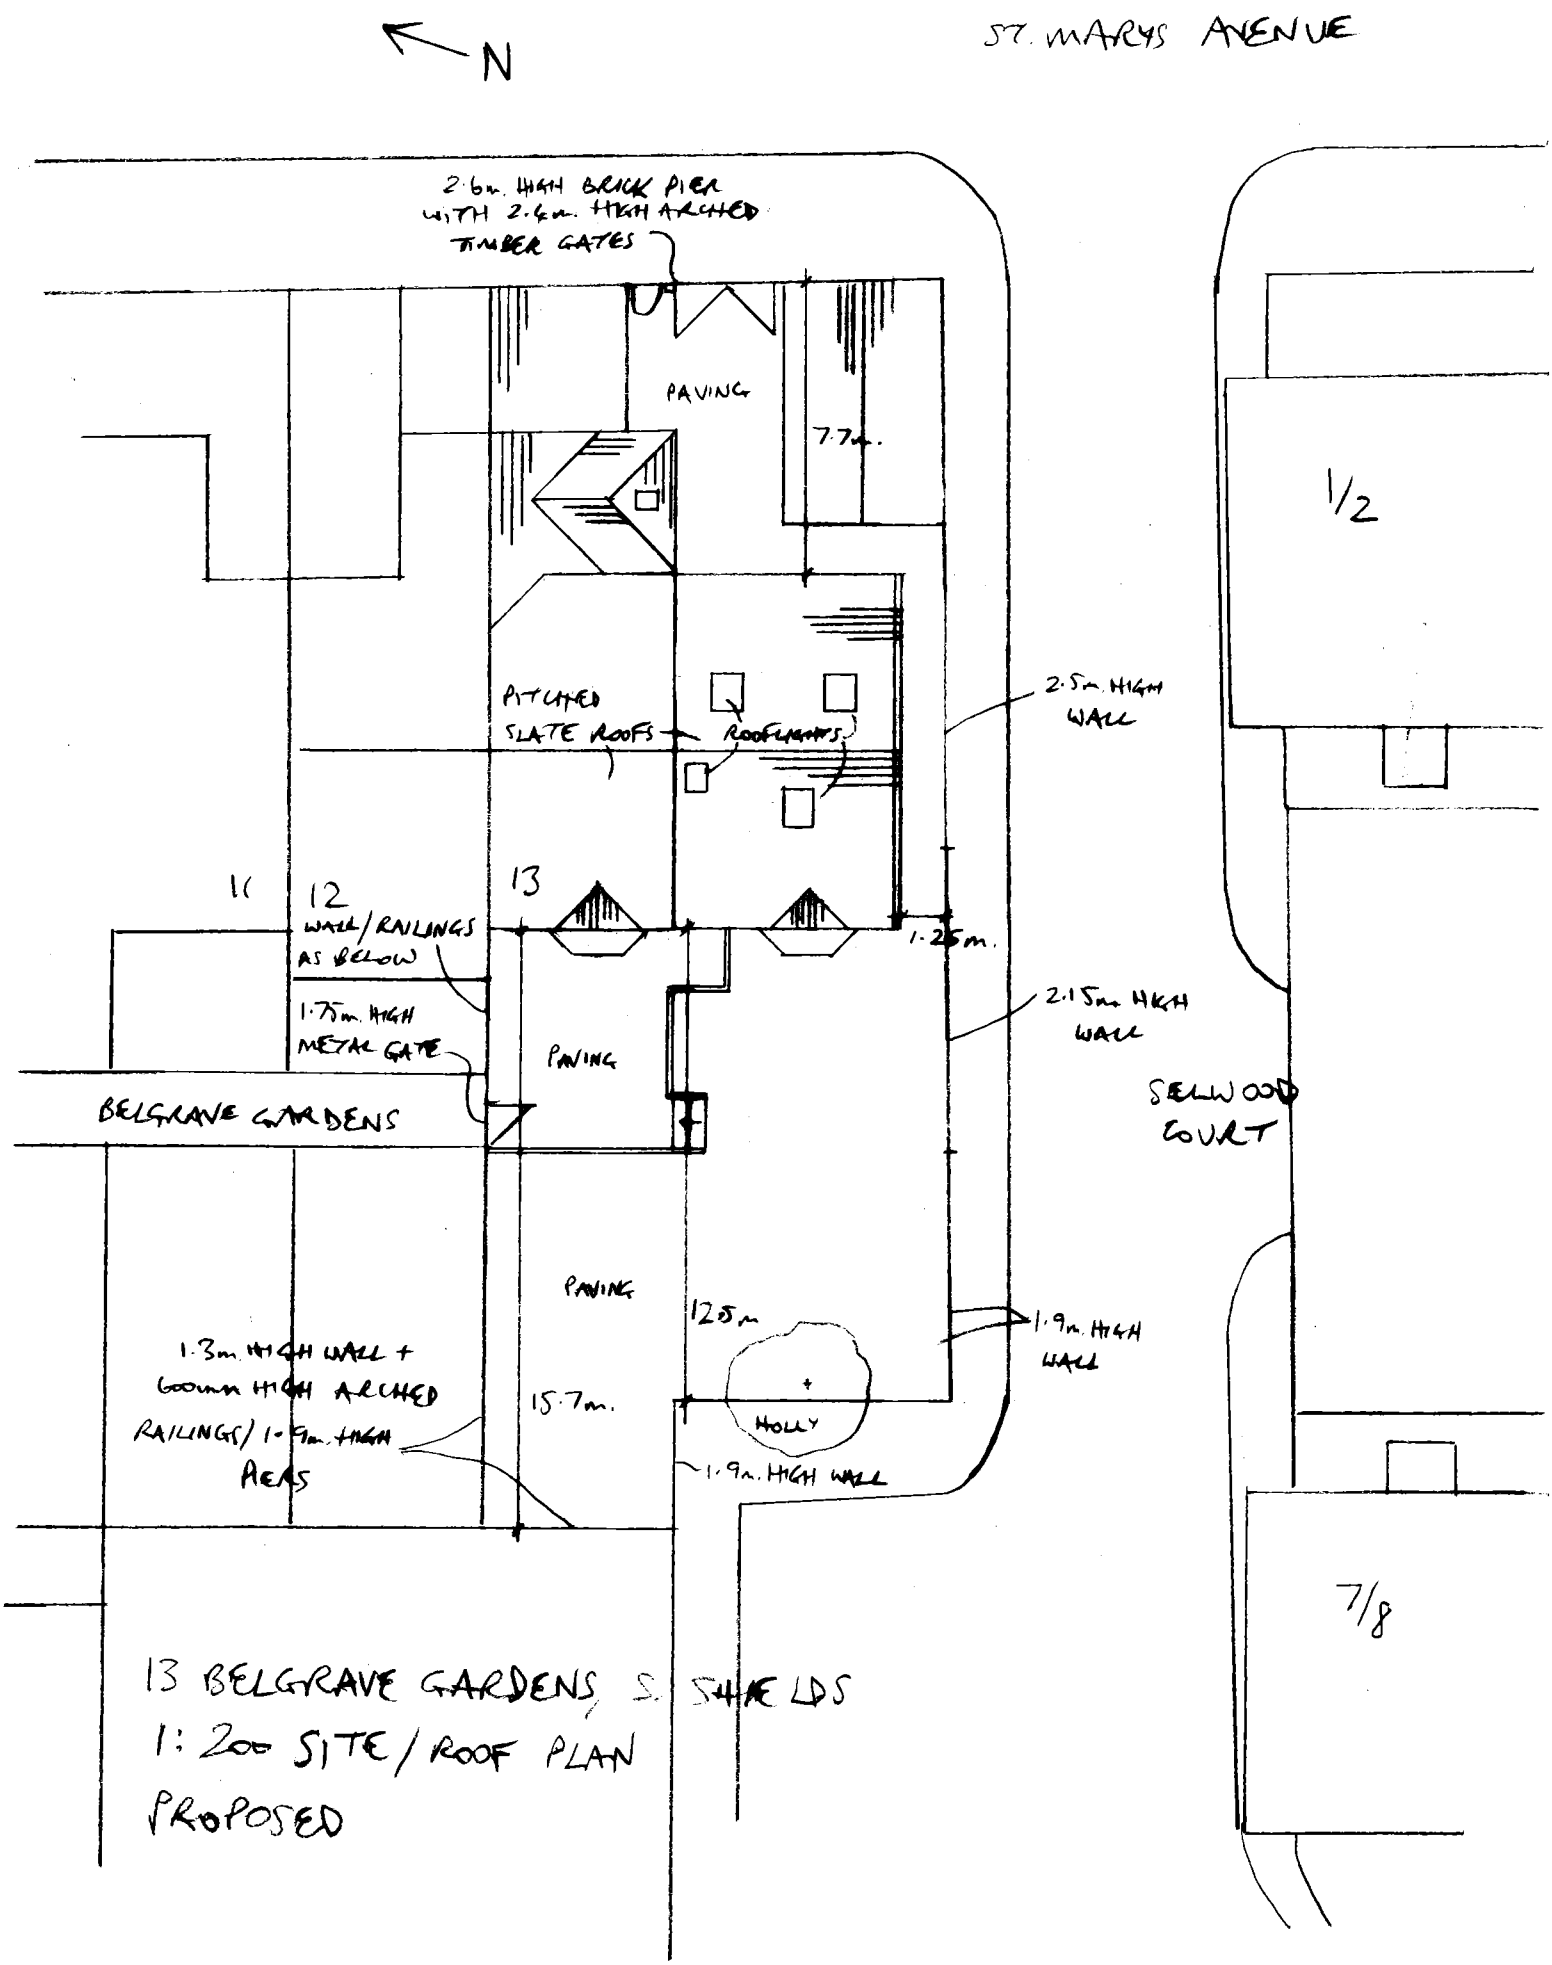


13 BELGRAVE GARDENS, S. SHIELDS

1:200 SITE/ROOF PLAN

PROPOSED