


PROPOSED GROUND FLOOR

Proposed location for 6 x Chiller Units
Please refer document B3M3 Condenser spec and CCU_2021 Brochure 2.1 0521 that are attached with this application for details.

BUILDING REGULATIONS

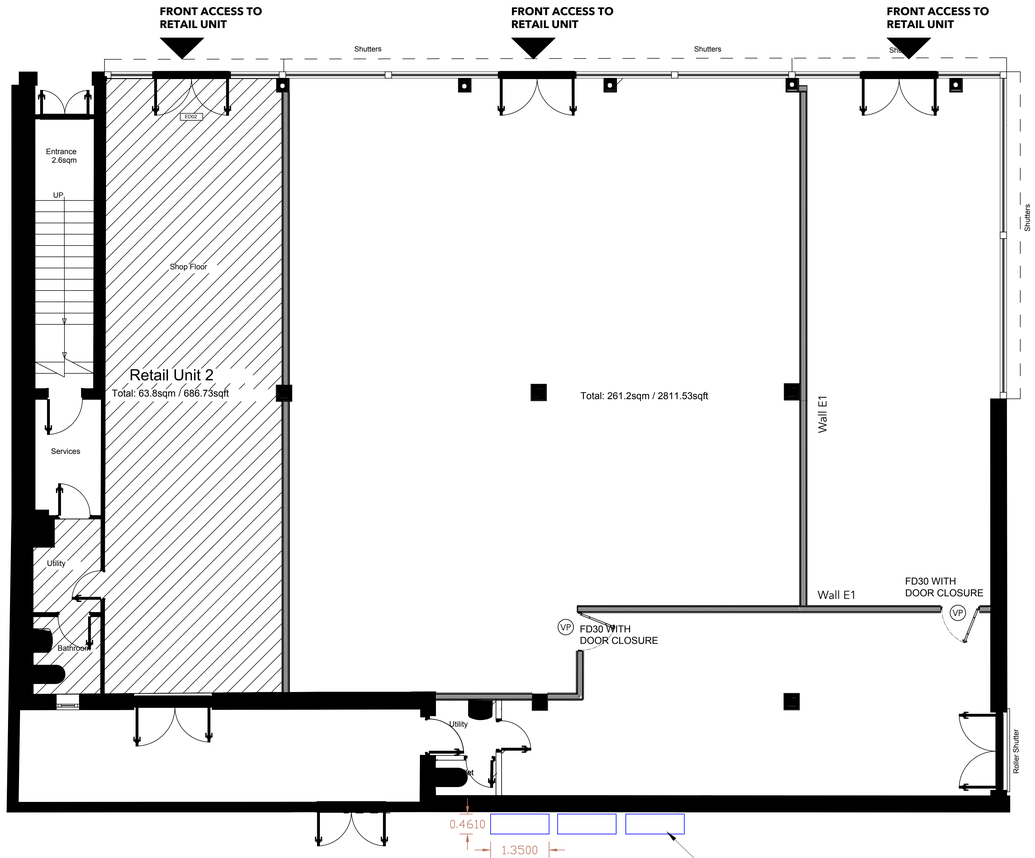

BRYONN ARCHITECTURE LTD.

NEWCASTLE UPON TYNE (headoffice)

Bryonn Architecture Ltd,
The Grainger Suite, Dobson house, Regent Centre,
Newcastle upon Tyne. NE3 3PF

t: +44 0191 406 2506
e: info@bryonnarchitecture.com

LONDON
Bryonn Architecture Ltd,
Summit House
12 Red Lion Square, London WC1R 4HQ

t: +44 0203 086 7111
e: info@bryonnarchitecture.com

PROJECT ADDRESS :
The burton building, 47-55 Ormonde Street, Jarrow NE32 3PB.

Project : MIXED USE DEVELOPMENT

Revision 01

Date : 01/02/2025

Scale : 1:50

Print to size on A0

DRAWING NUMBER/ ID
PROPOSED PLANS 01 BBP443NW05