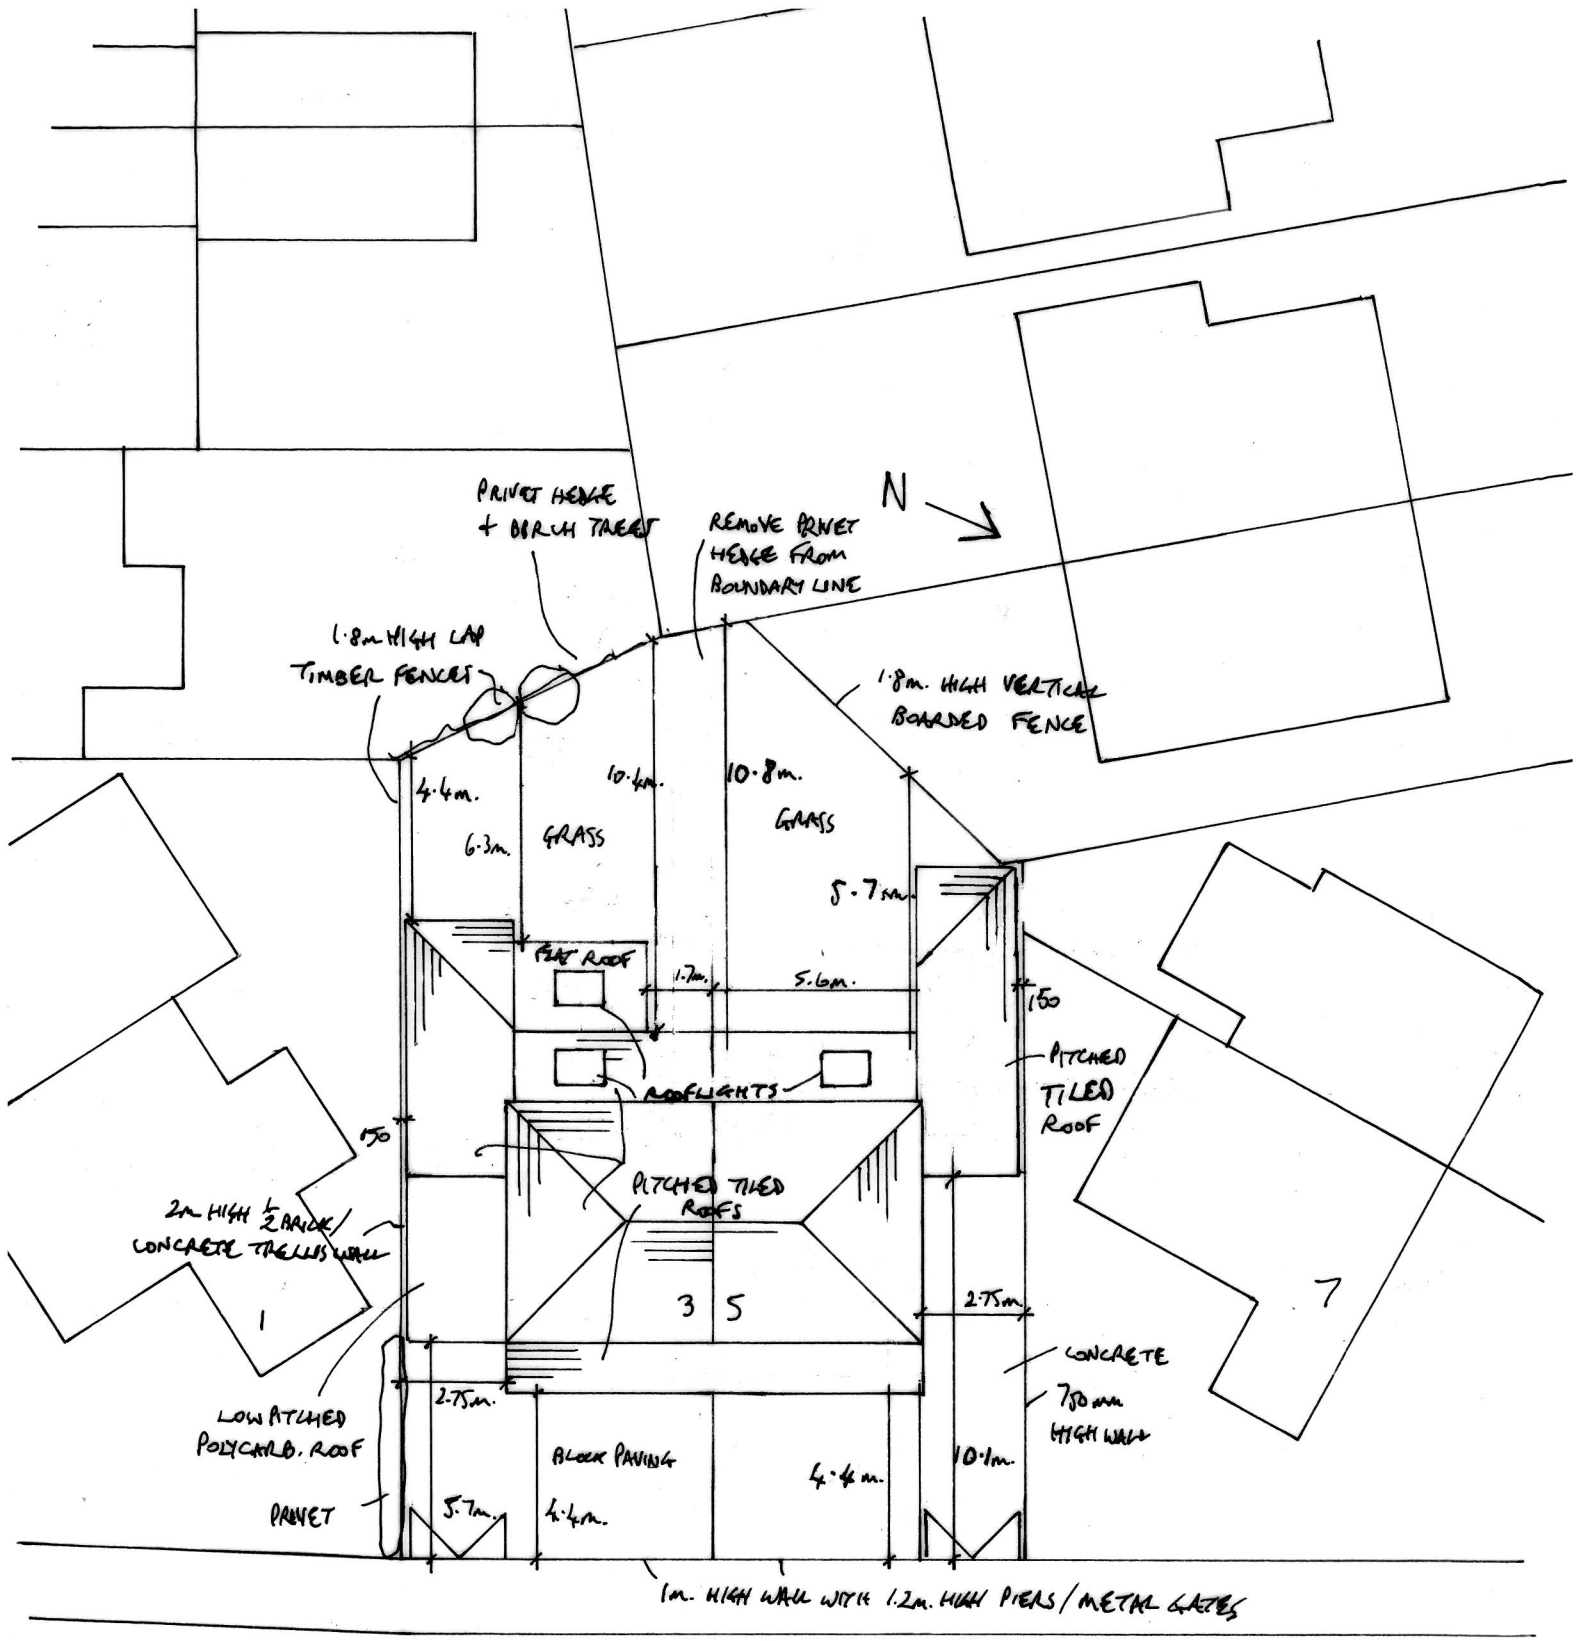


3 - 5 HARTON RISE, S. SHIELDS

1:200 SITE/ ROOF PLAN

PROPOSED