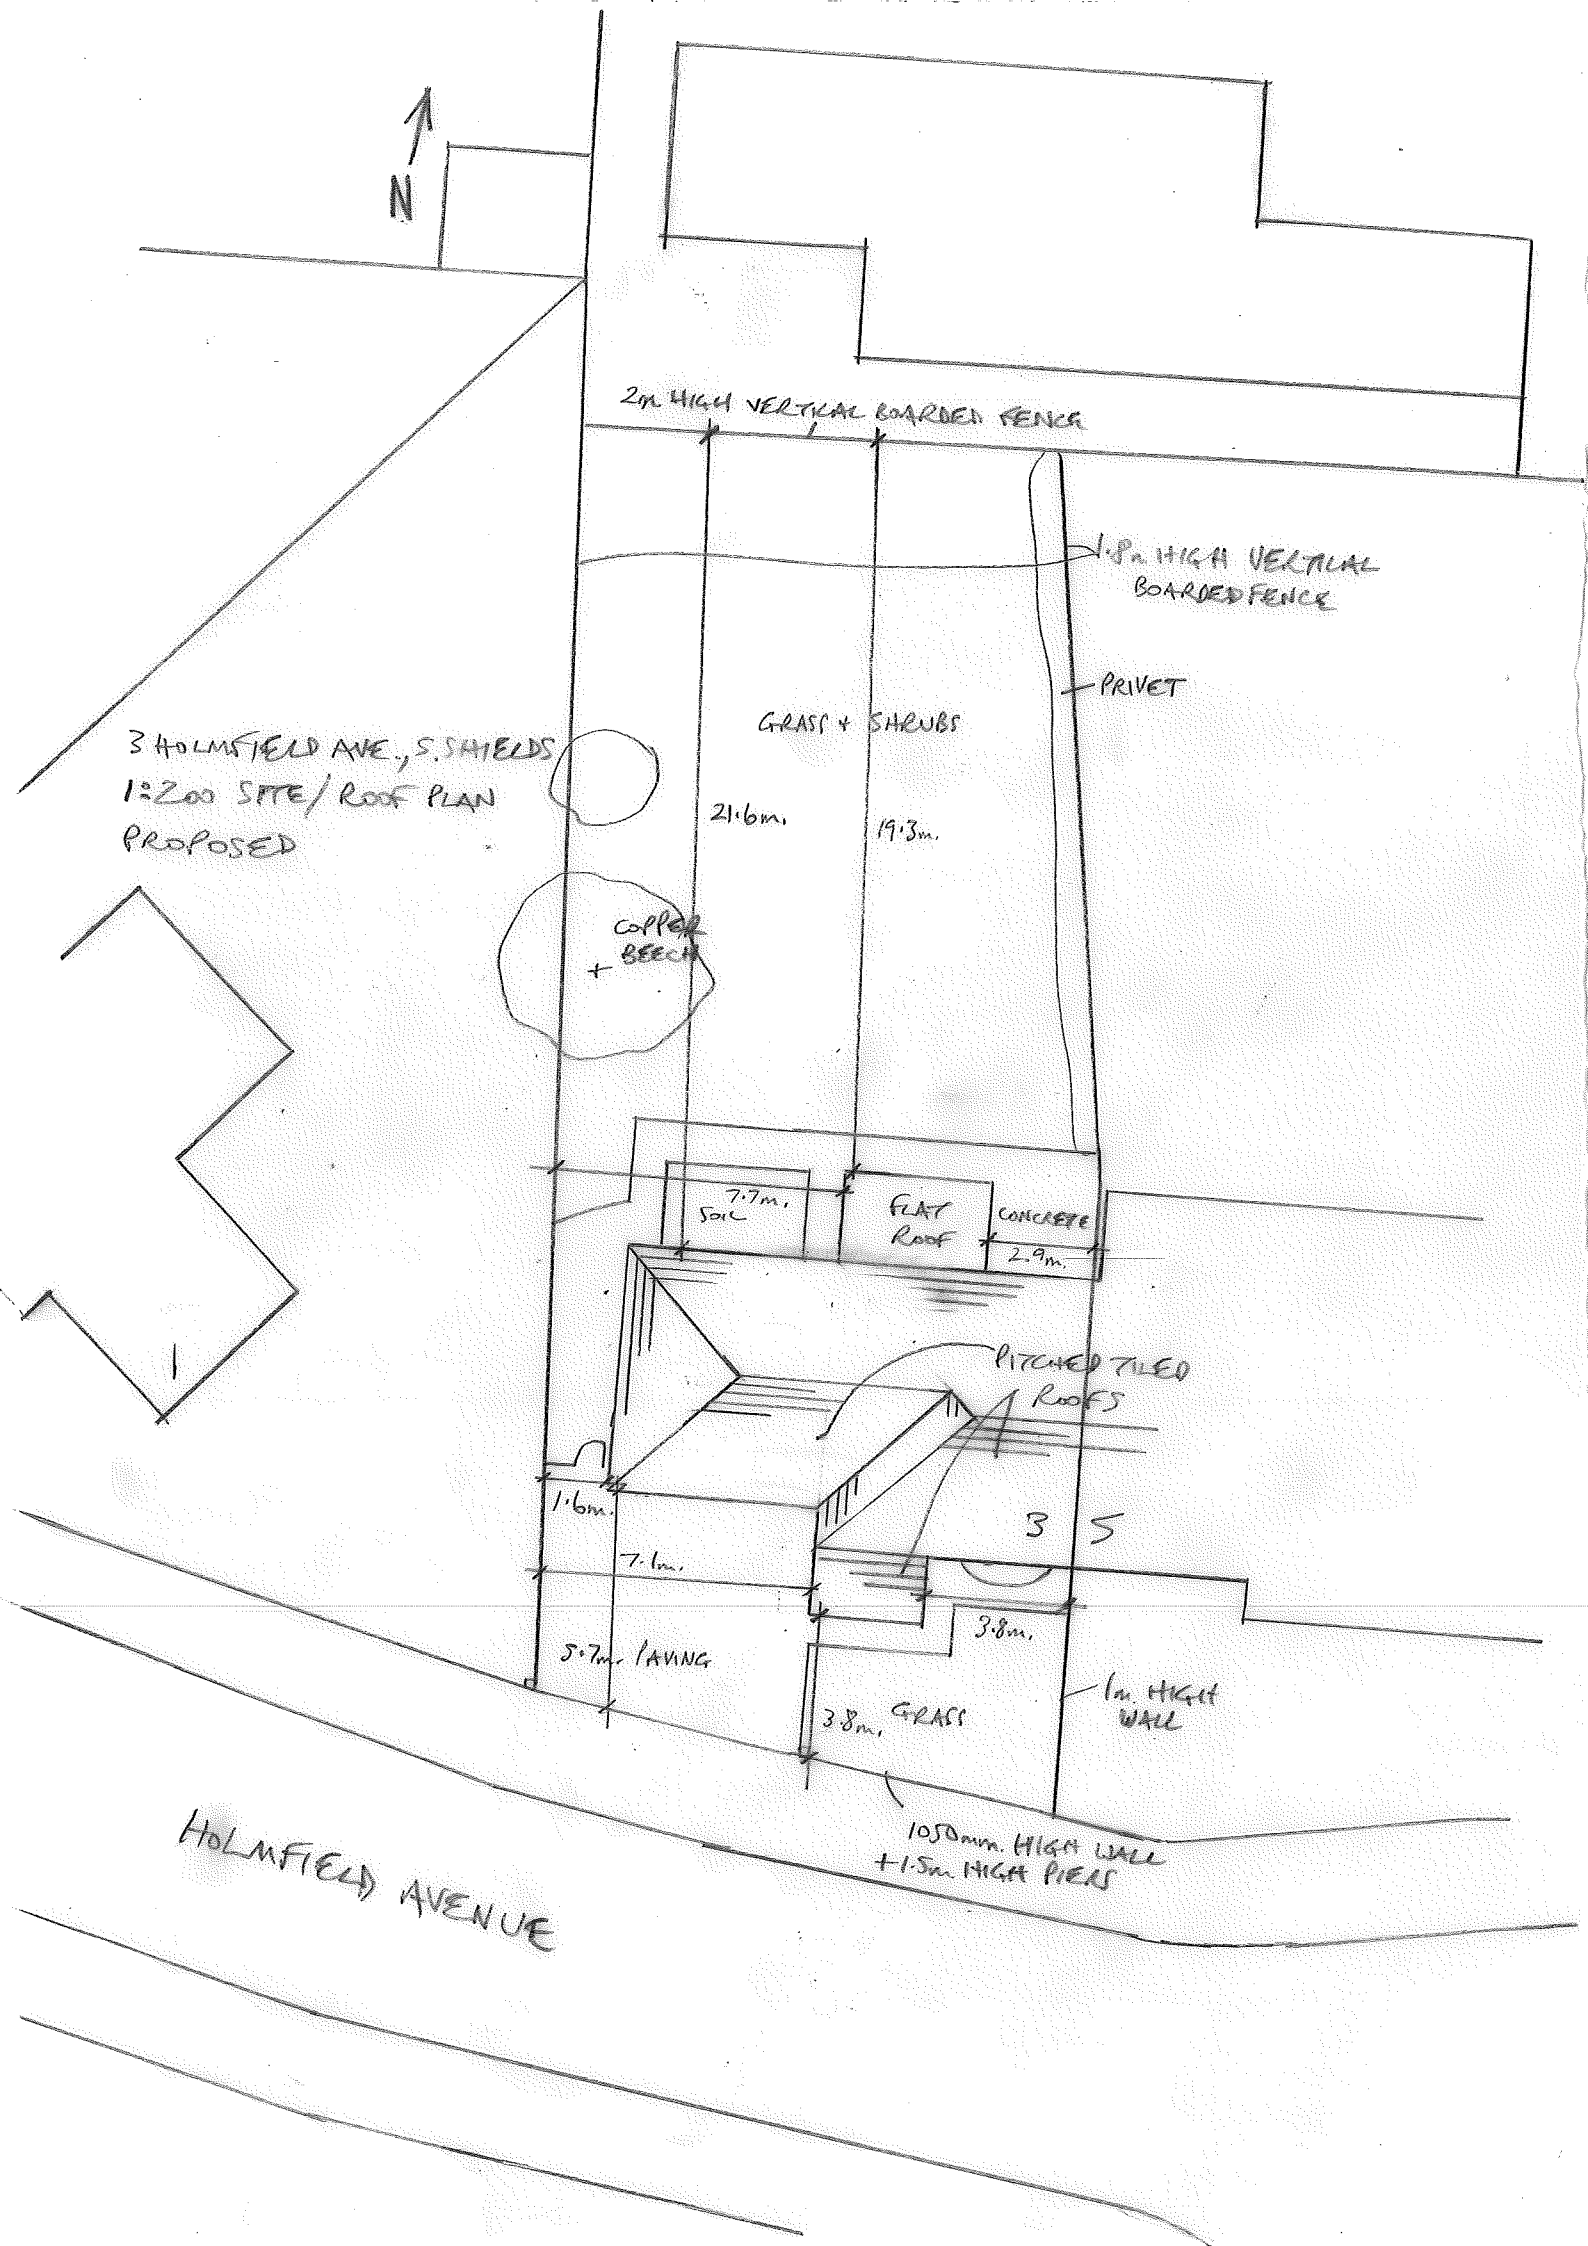

N
2m. HIGH VERTICAL BOARDED FENCE
1.8m. HIGH VERTICAL BOARDED FENCE
PRIVET
GRASS + SHRUBS
3 HOLMFIELD AVE., S. SHIELDS
1:200 SITE/ROOF PLAN
PROPOSED
21.6m.
19.3m.
COPPER BEECH
7.7m.
SOIL
FLAT ROOF
CONCRETE
2.9m.
PITCHED TILED ROOFS
1.6m.
7.1m.
3
5
3.8m.
5.7m. PAVING
3.8m. GRASS
1m. HIGH WALL
1050mm. HIGH WALL
+1.5m HIGH PIERS
HOLMFIELD AVENUE