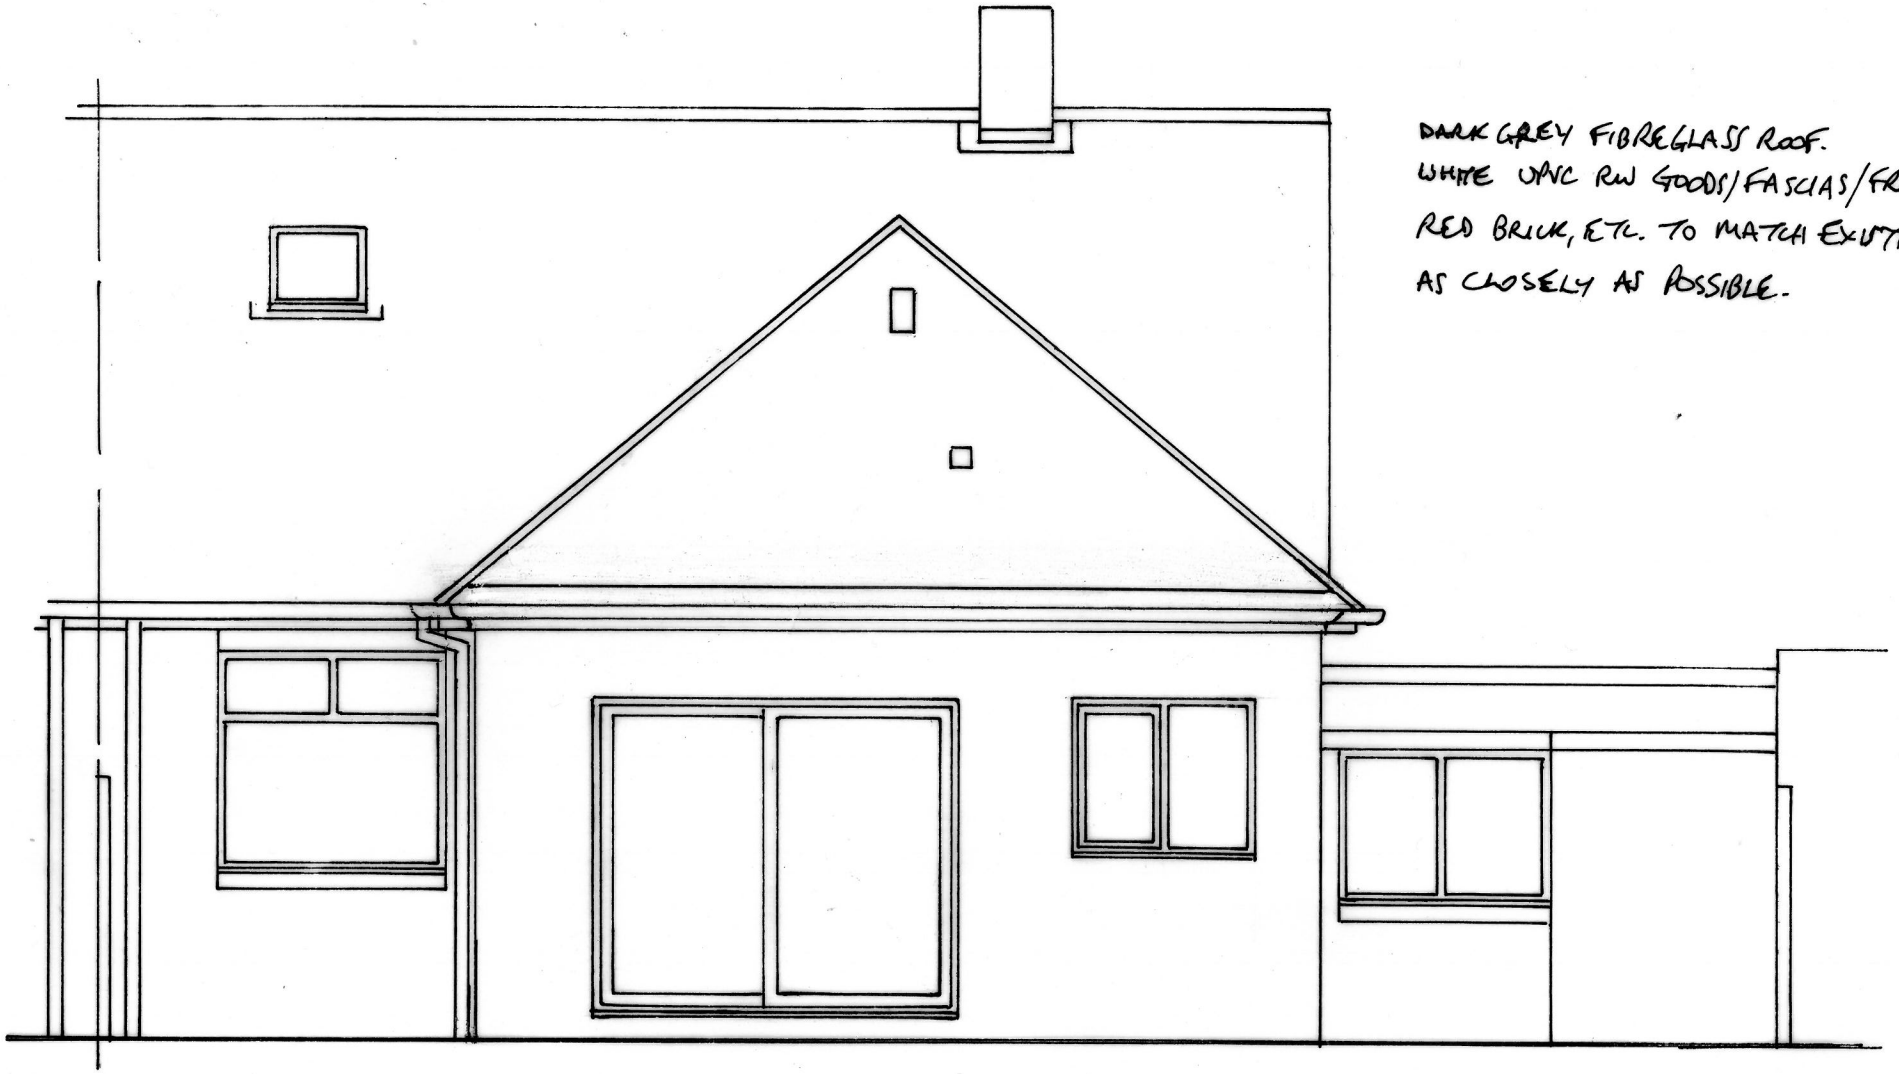


DARK GREY FIBREGLASS ROOF.
WHITE UPVC RW GOODS/FASCIAS/FRAMES,
RED BRICK, ETC. TO MATCH EXISTING
AS CLOSELY AS POSSIBLE.

PROPOSED REAR 1:50

PROPOSED EXTENSION TO 20 RIDLEY GROVE, S. SHIELDS
FOR MR. MANKIN **DRG NO 1**