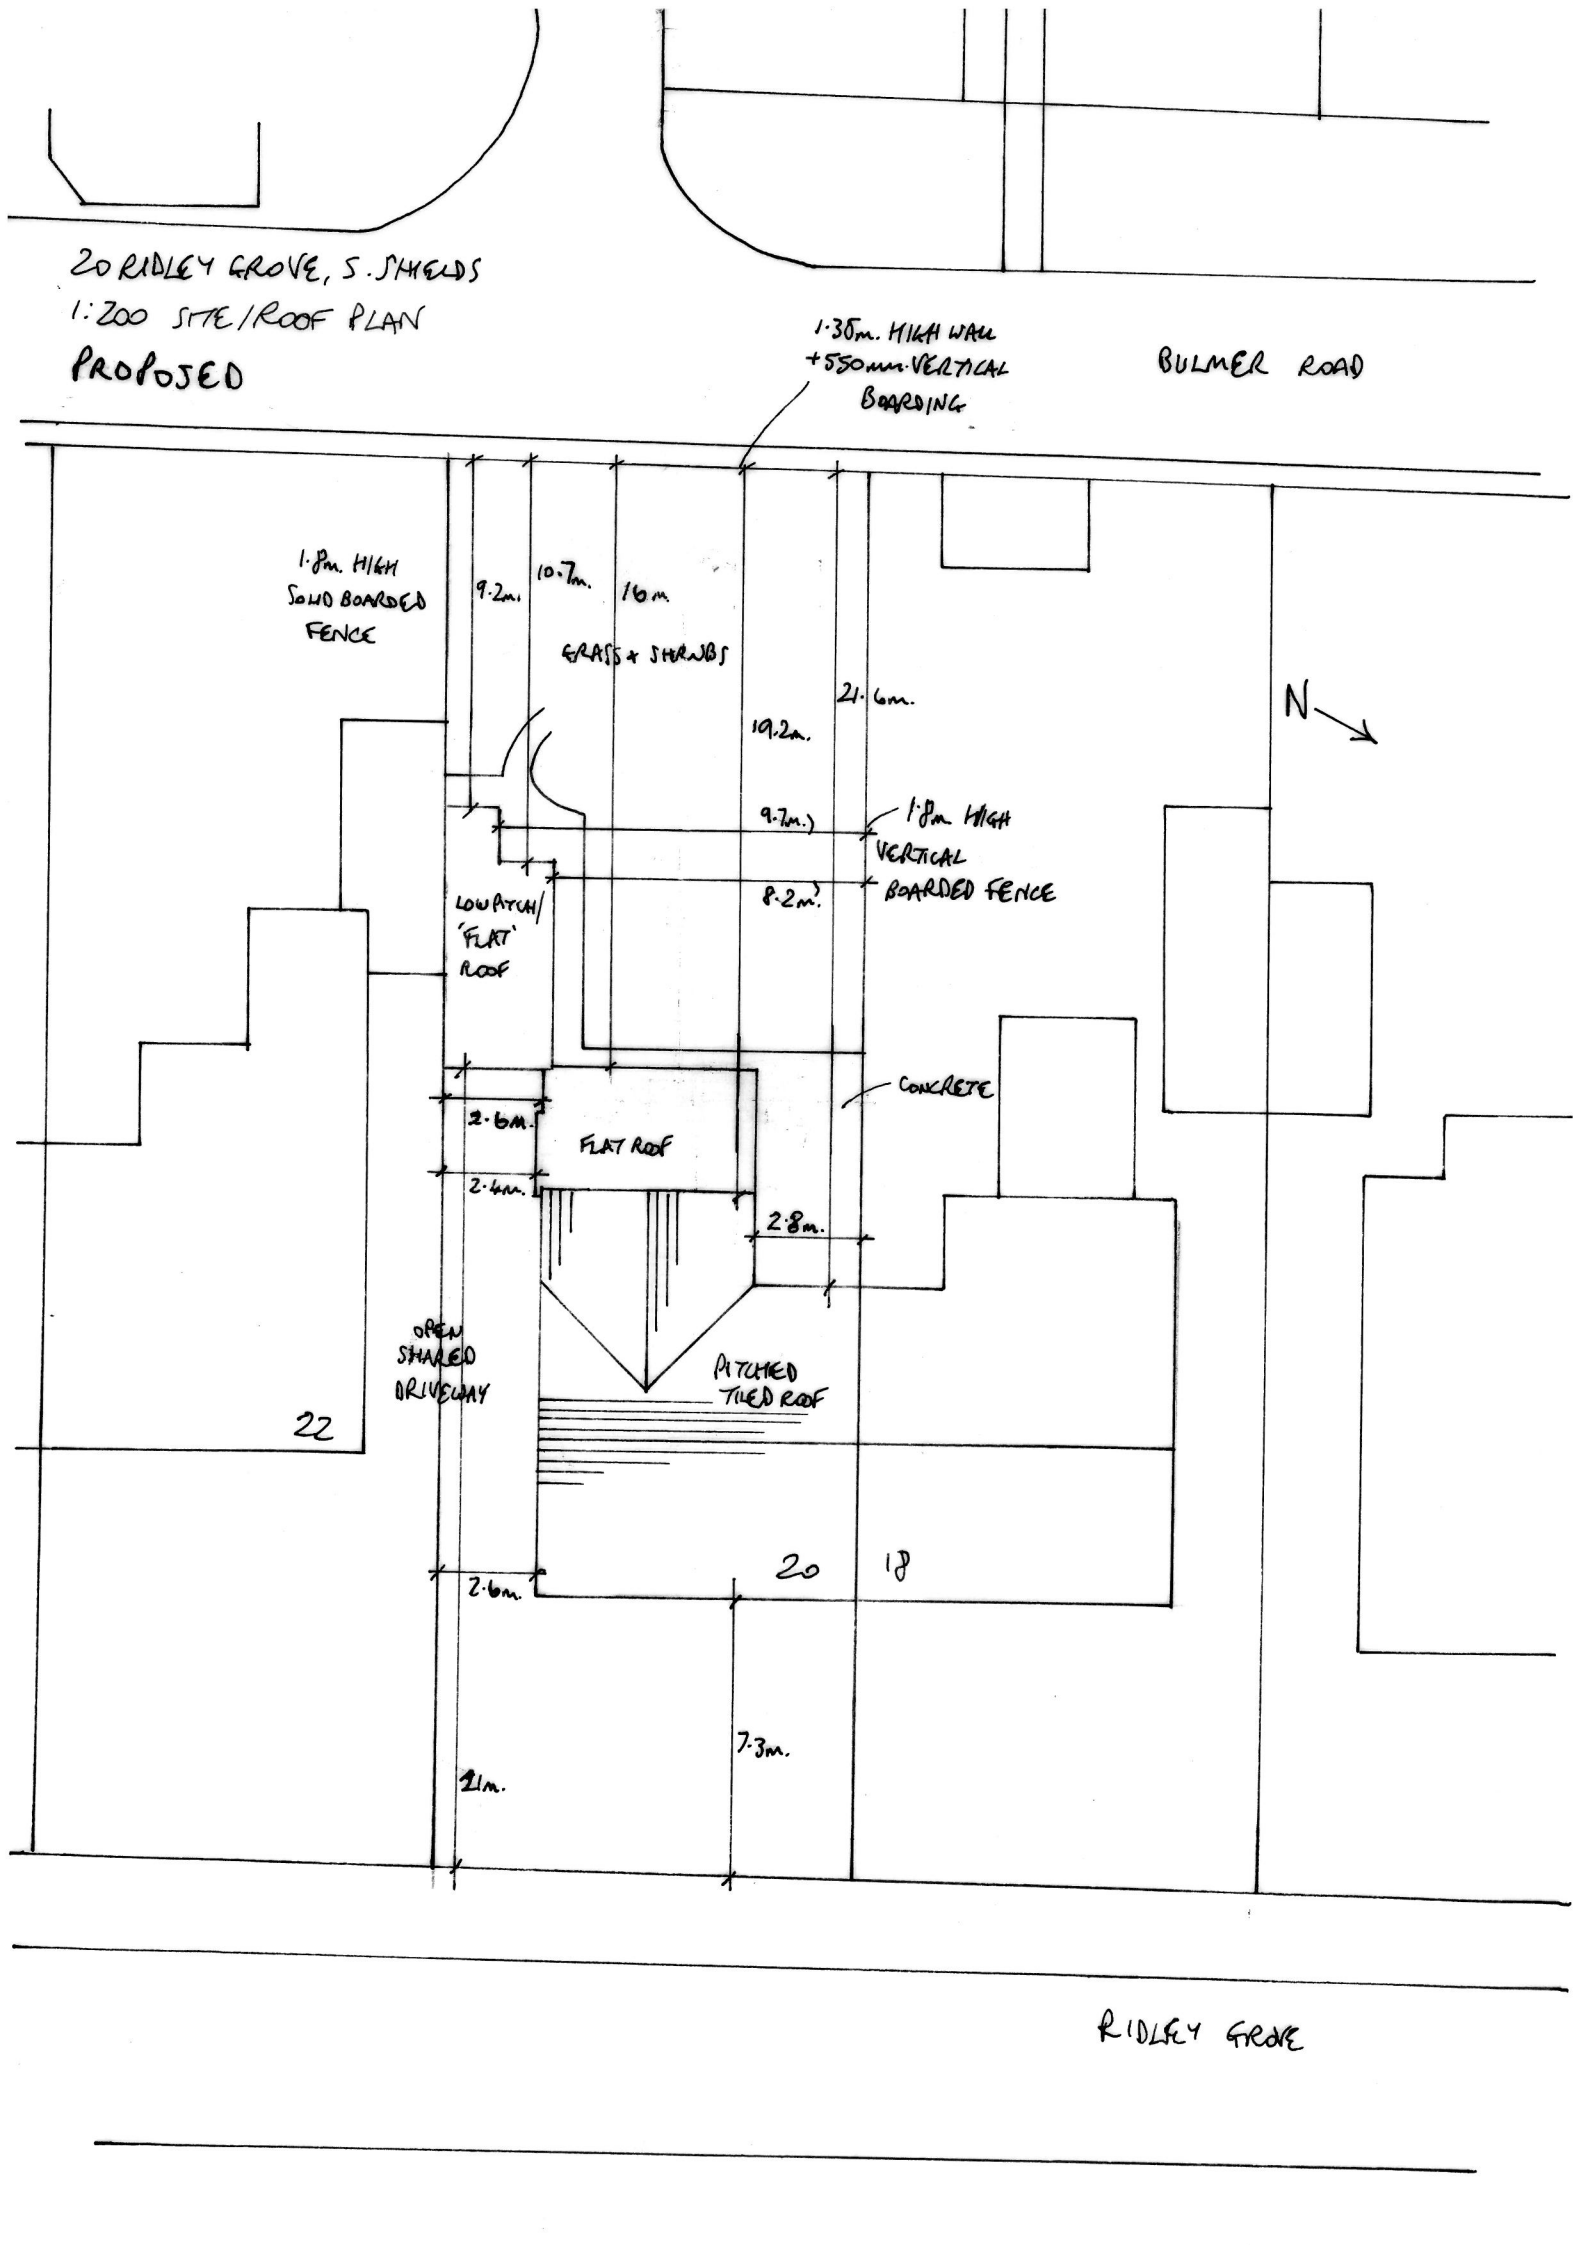

20 RIDLEY GROVE, S. SHIELDS
1:200 SITE/ROOF PLAN
PROPOSED
1.35m. HIGH WALL
+550mm. VERTICAL
BOARDING
BULMER ROAD
1.8m. HIGH
SOLID BOARDED
FENCE
9.2m.
10.7m.
16m.
GRASS + SHRUBS
21.6m.
19.2m.
N
9.7m.)
1.8m. HIGH
VERTICAL
BOARDED FENCE
8.2m.
LOW PITCH/
'FLAT'
ROOF
CONCRETE
2.6m.
FLAT ROOF
2.4m.
2.8m.
OPEN
SHARED
DRIVEWAY
PITCHED
TILED ROOF
22
20
18
2.6m.
7.3m.
21m.
RIDLEY GROVE