

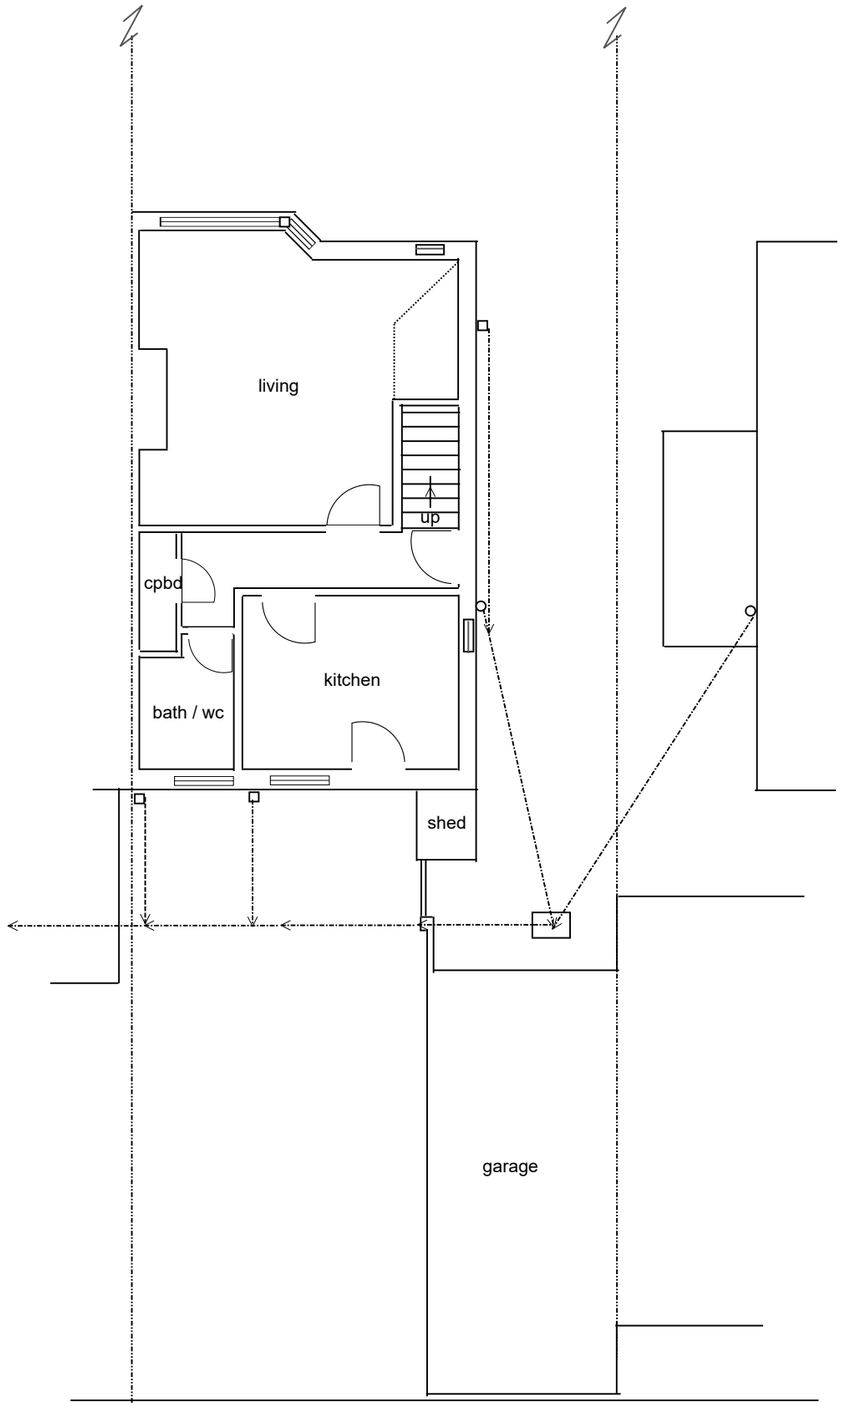



EXISTING GROUND FLOOR LAYOUT

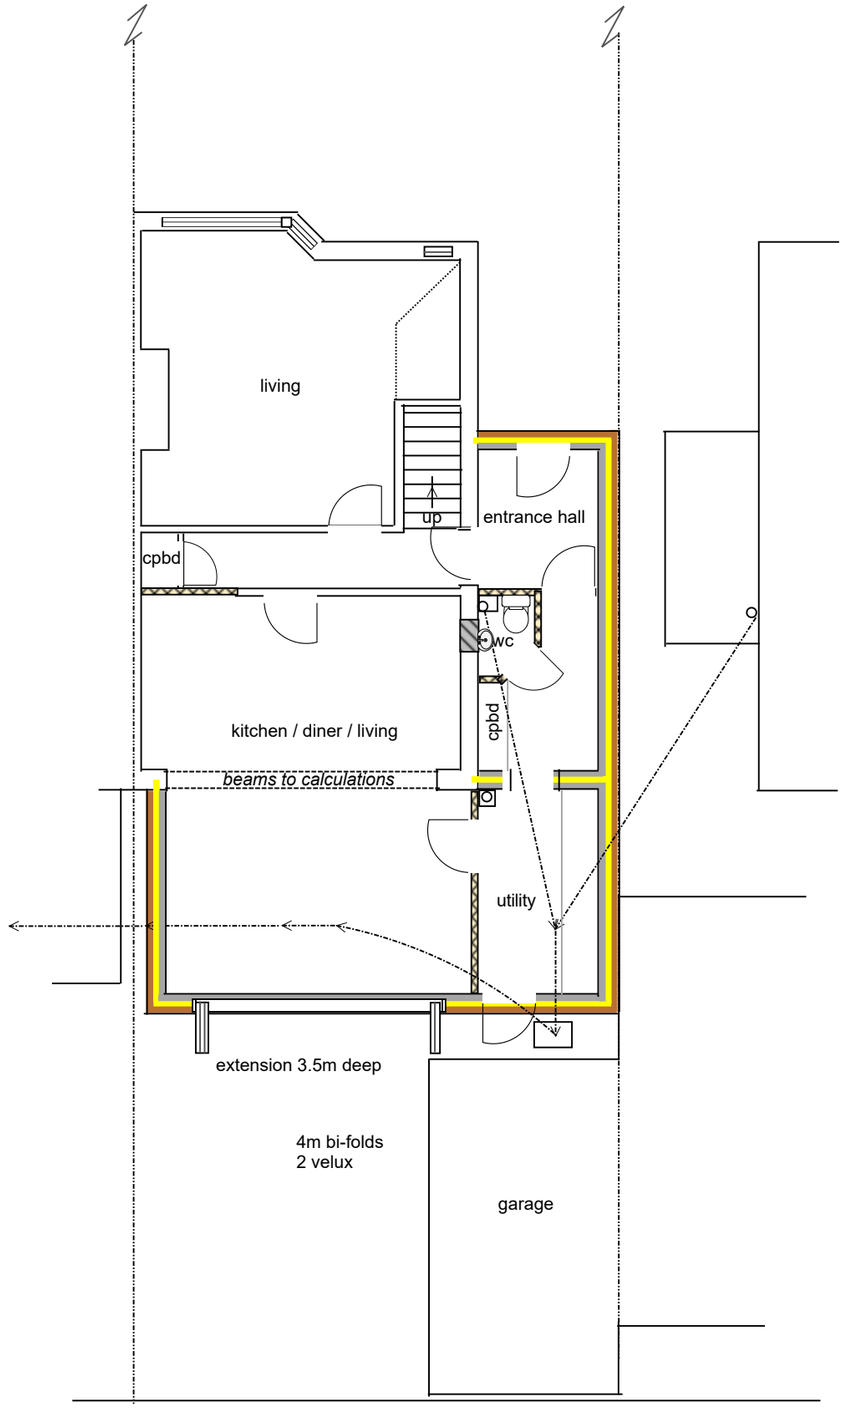

PROPOSED GROUND FLOOR LAYOUT

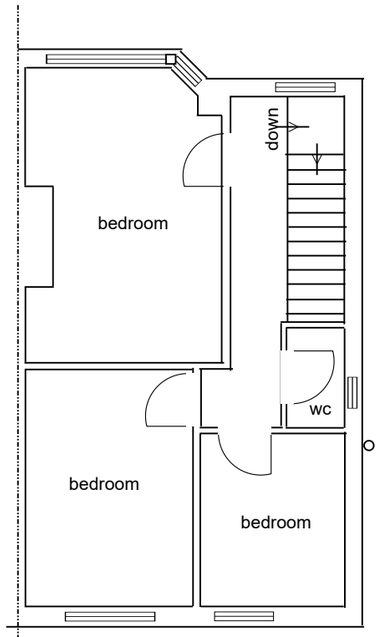

EXISTING FIRST FLOOR LAYOUT

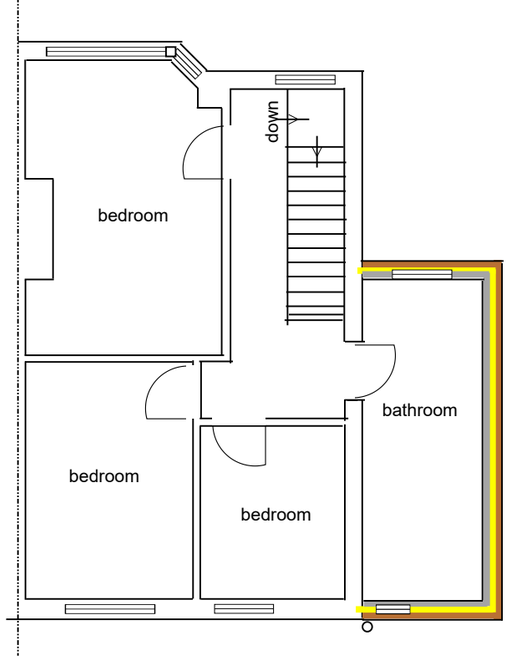

PROPOSED FIRST FLOOR LAYOUT

PROPOSAL	CLIENTS	SCALE
PROPOSED GROUND FLOOR REAR EXTENSION AND 2 STOREY SIDE EXTENSION WITH DEMOLITION OF PART OF EXISTING DETACHED GARAGE	MR LEE KIRTON	1:100 AT A3 DRWGS 1-3
ADDRESS	**DRAWING REF**	**DRAWN BY**
198 MORTIMER ROAD, SOUTH SHIELDS	2022/FEB/04 DRWGS 1-3	KATHRYN FINNON TEL. 07903976812 email - katiemfinnon@hotmail.com

DRWG 1

scale 1:100