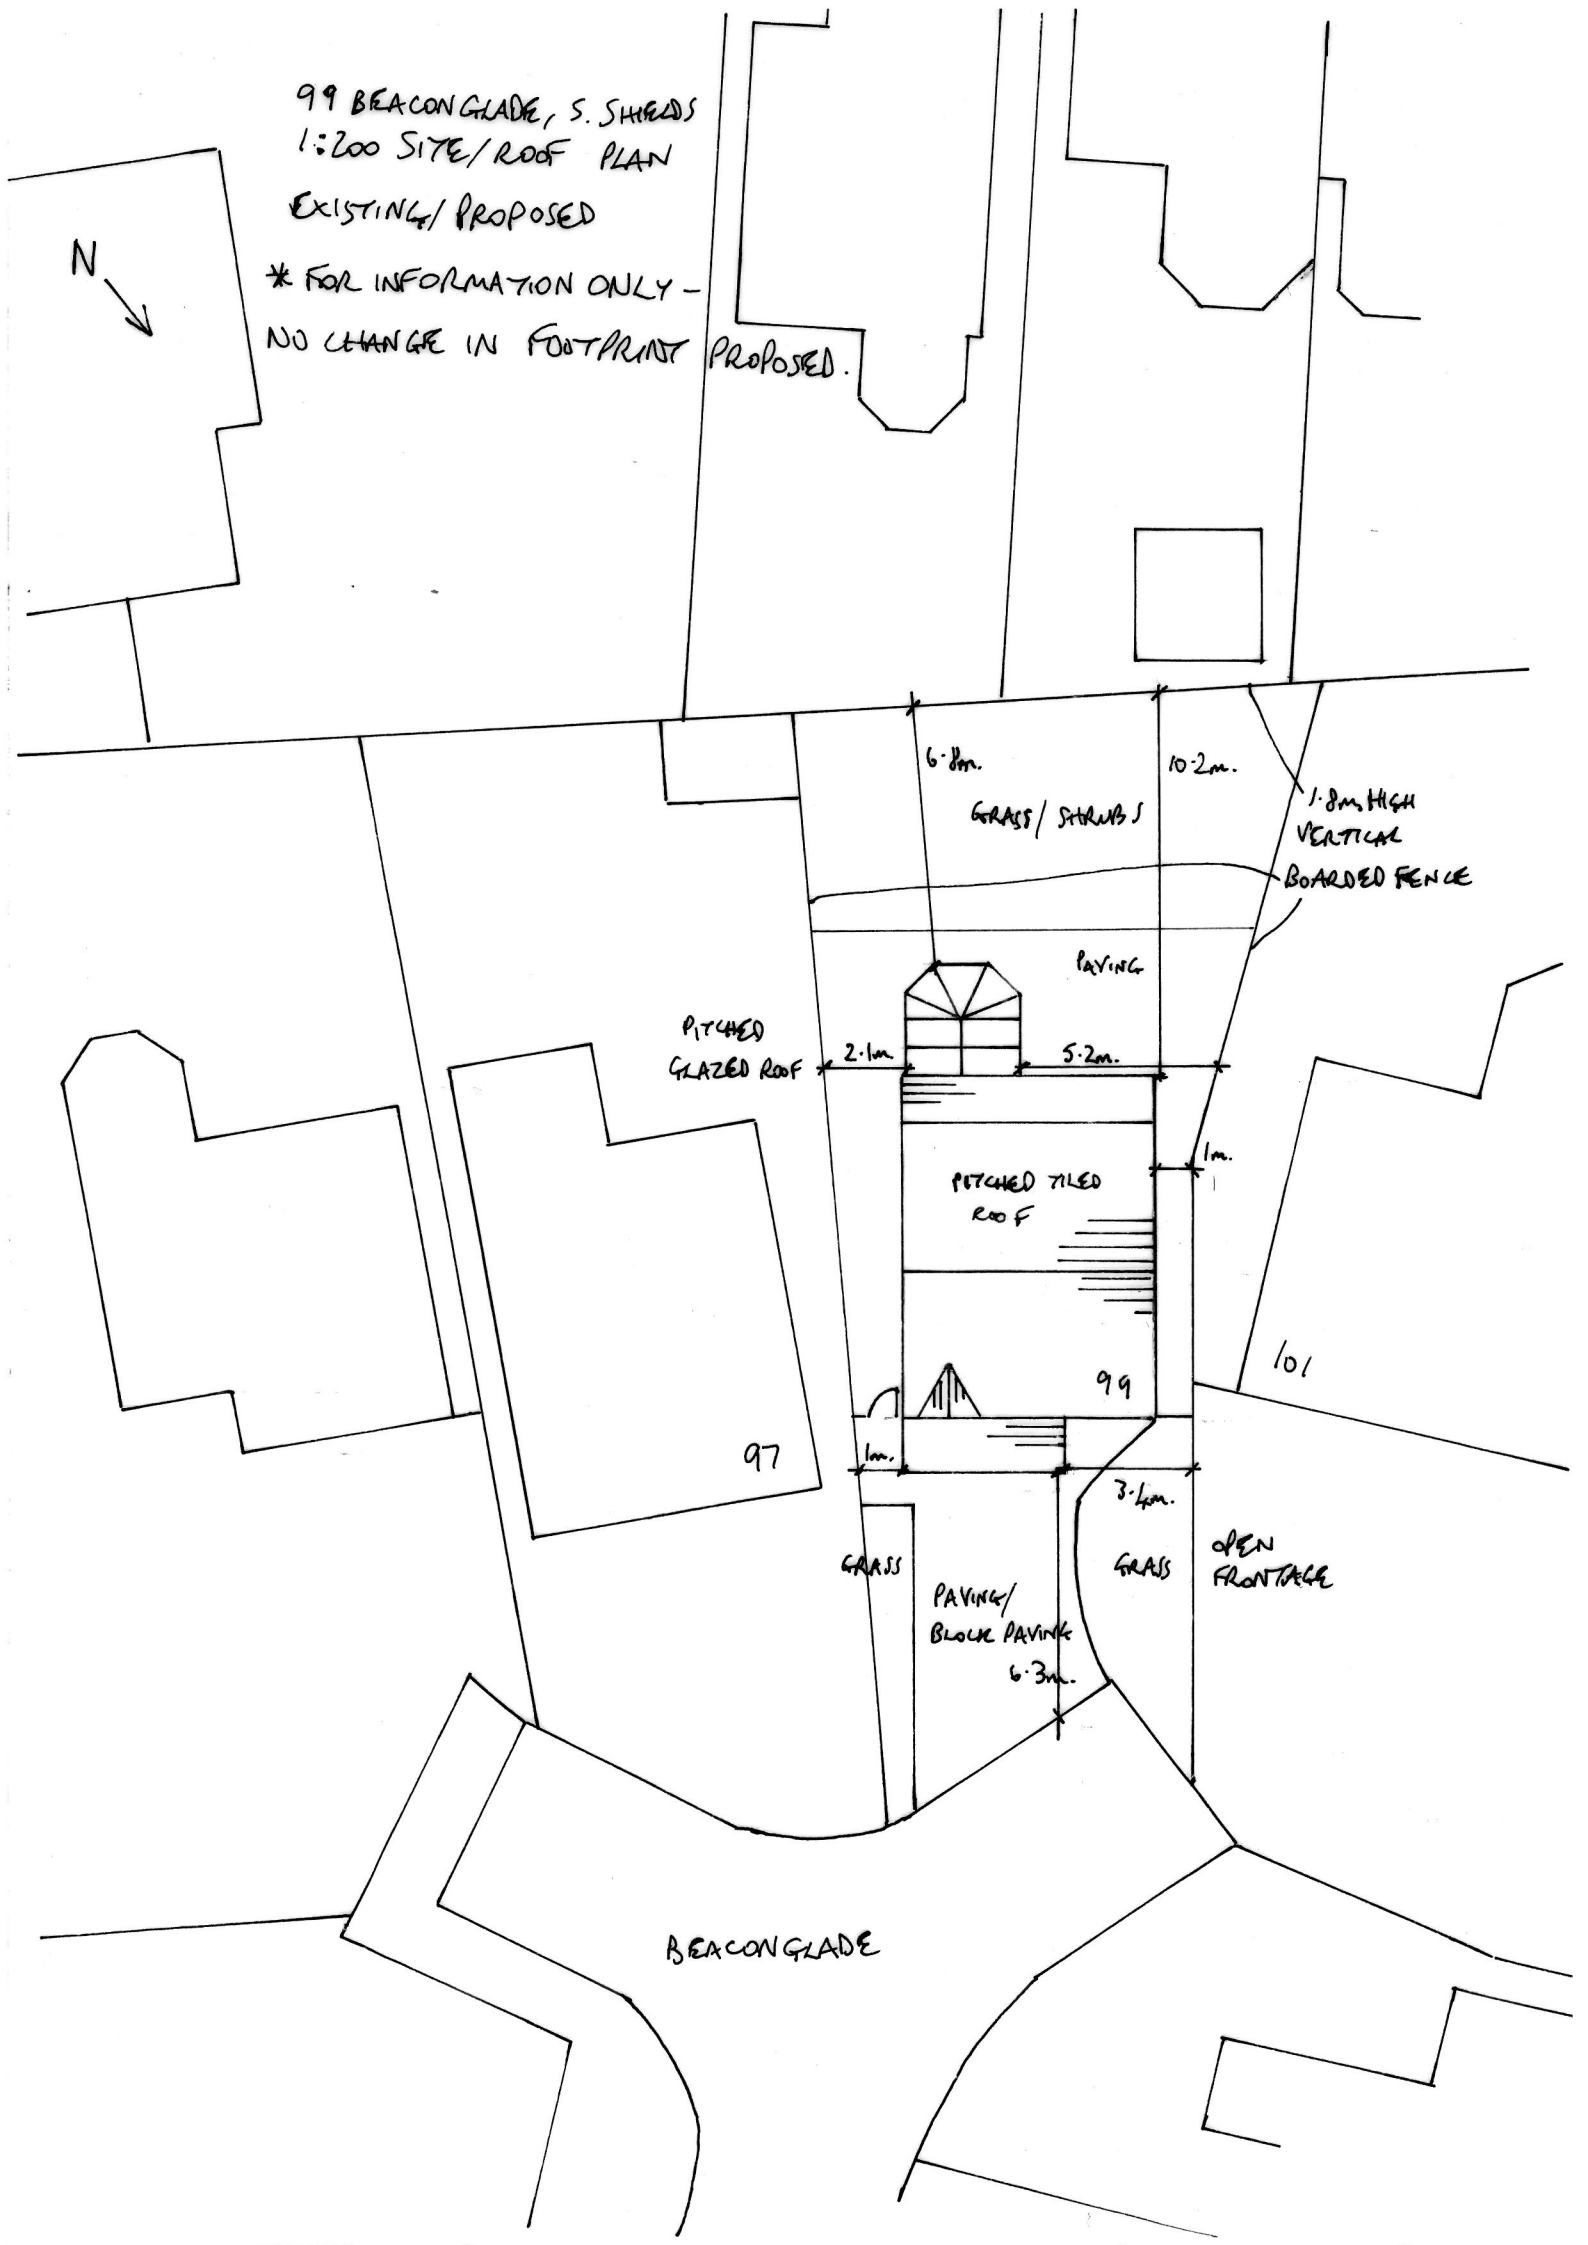

99 BEACONGLADE, S. SHIELDS
1:200 SITE/ROOF PLAN
EXISTING/PROPOSED
* FOR INFORMATION ONLY -
NO CHANGE IN FOOTPRINT PROPOSED.
N
6.8m.
10.2m.
GRASS/SHRUBS
1.8m HIGH VERTICAL BOARDED FENCE
PAVING
PITCHED GLAZED ROOF
2.1m
5.2m.
1m.
PITCHED TILED ROOF
99
97
101
1m.
3.4m.
GRASS
PAVING/ BLOCK PAVING
6.3m.
GRASS
OPEN FRONTAGE
BEACONGLADE