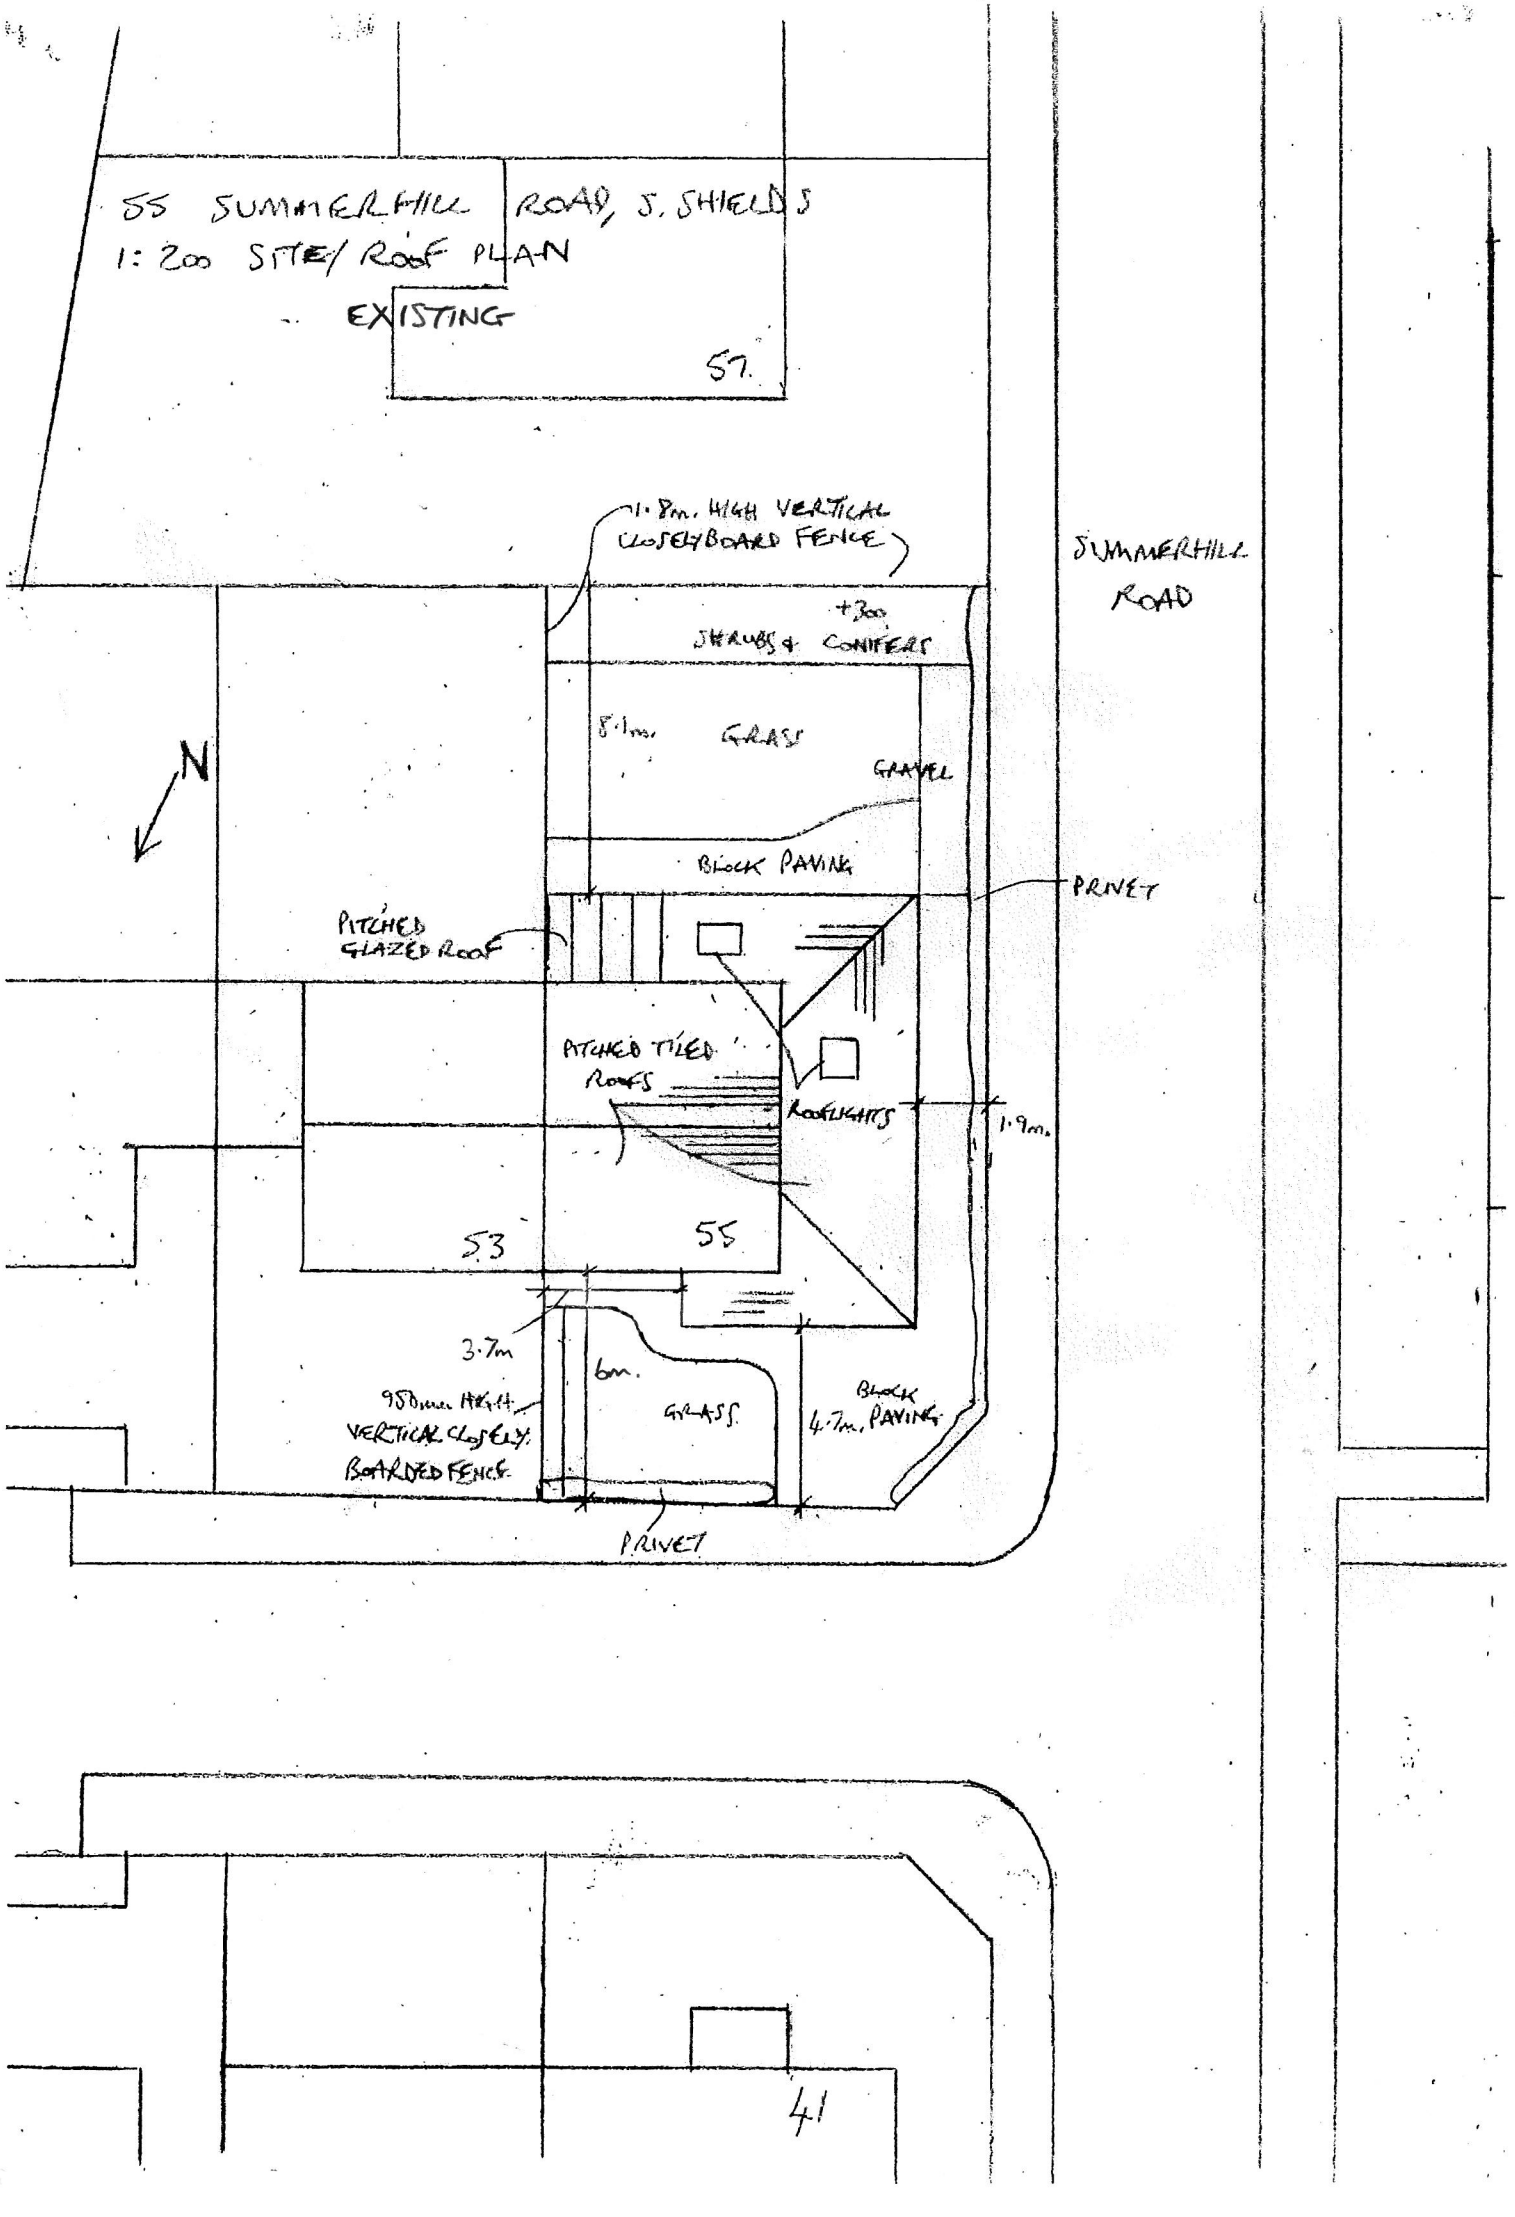

55 SUMMERHILL ROAD, S. SHIELDS
1:200 SITE/ROOF PLAN
EXISTING
57
1.8m. HIGH VERTICAL CLOSEYBOARD FENCE
SUMMERHILL ROAD
+300 SHRUBS & CONIFERS
5.1m. GRASS
GRAVEL
N
BLOCK PAVING
PRIVET
PITCHED GLAZED ROOF
PITCHED TILED ROOFS
ROOFLIGHTS
1.9m.
53
55
3.7m
6m.
950mm HIGH VERTICAL CLOSELY BOARDED FENCE
GRASS
BLOCK PAVING
4.7m.
PRIVET
41