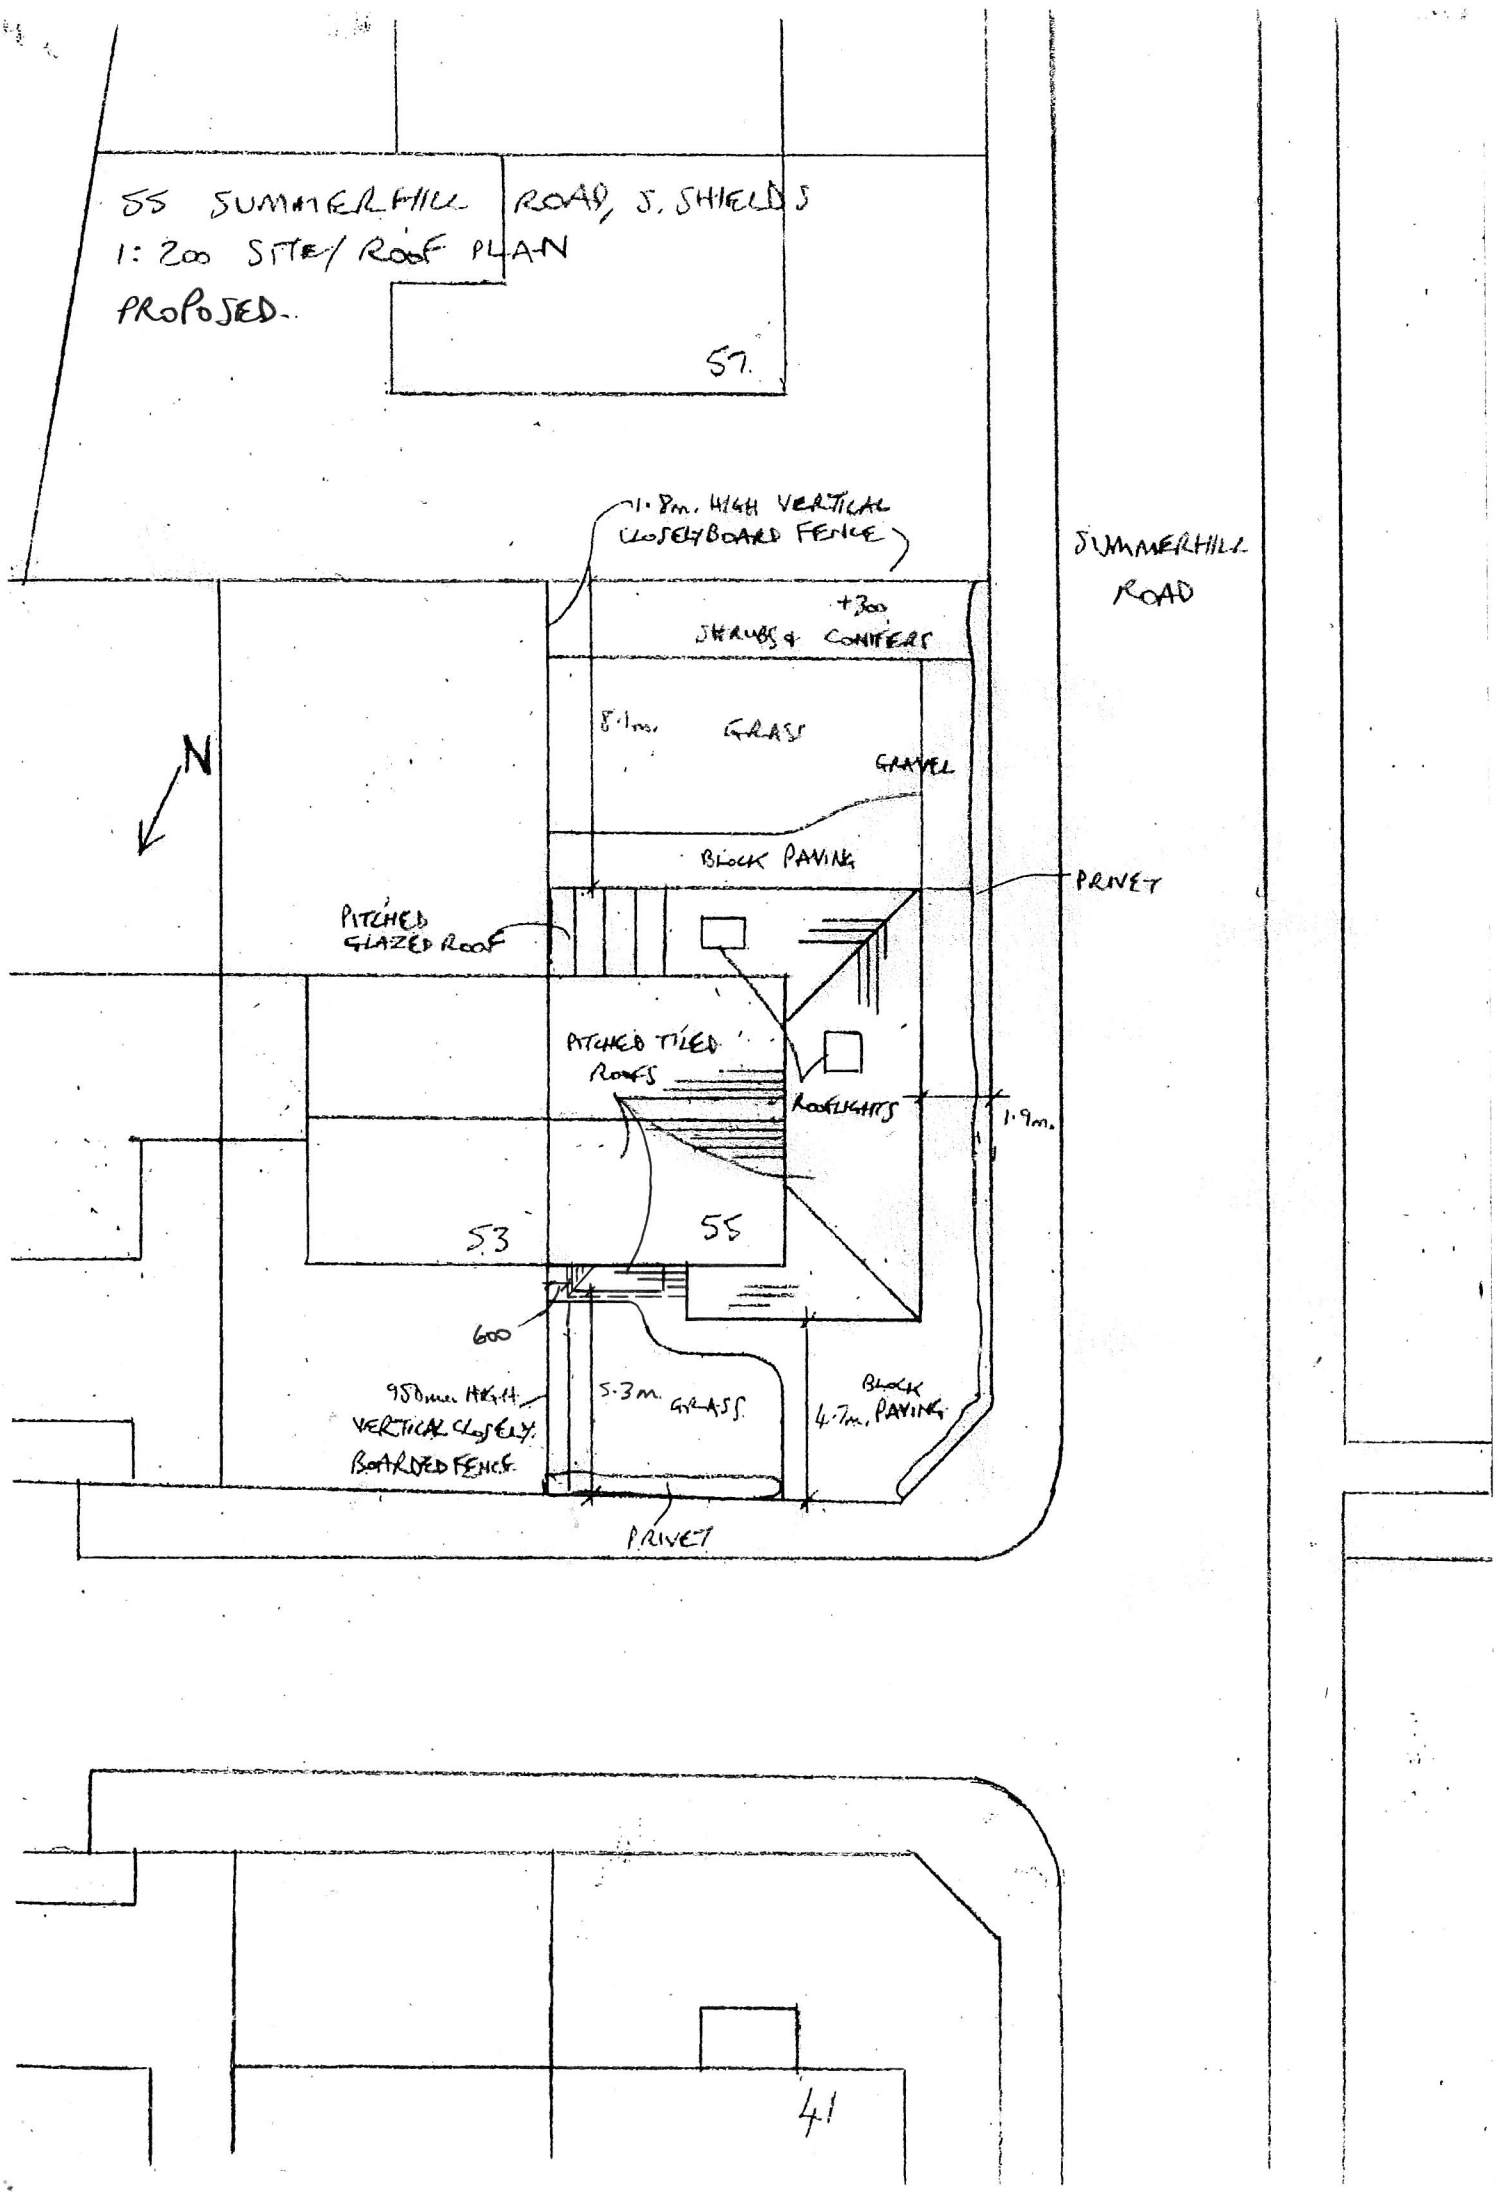

55 SUMMERHILL ROAD, S. SHIELDS
1:200 SITE/ROOF PLAN
PROPOSED.
57.
1.8m. HIGH VERTICAL CLOSEYBOARD FENCE
+300
SHRUBS & CONIFERS
SUMMERHILL ROAD
8.1m.
GRASS
GRAVEL
N
BLOCK PAVING
PRIVET
PITCHED GLAZED ROOF
PITCHED TILED ROOFS
ROOFLIGHTS
1.9m.
53
55
600
950mm HIGH VERTICAL CLOSELY BOARDED FENCE
5.3m. GRASS
BLOCK 4.7m. PAVING
PRIVET
41