

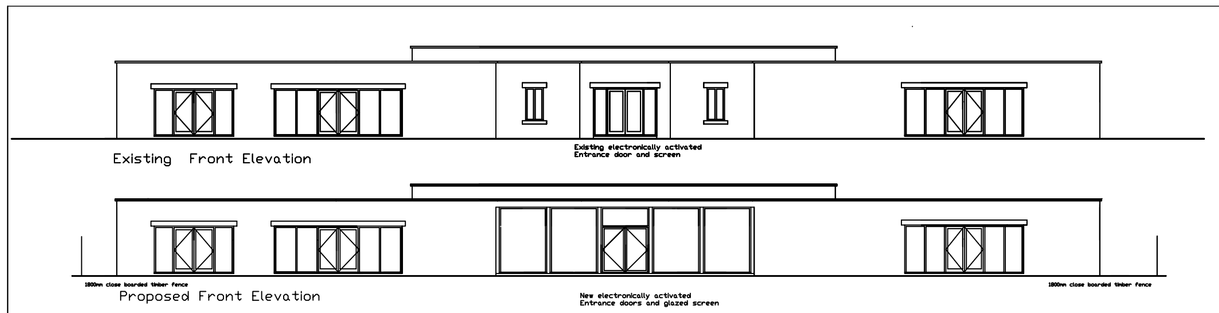
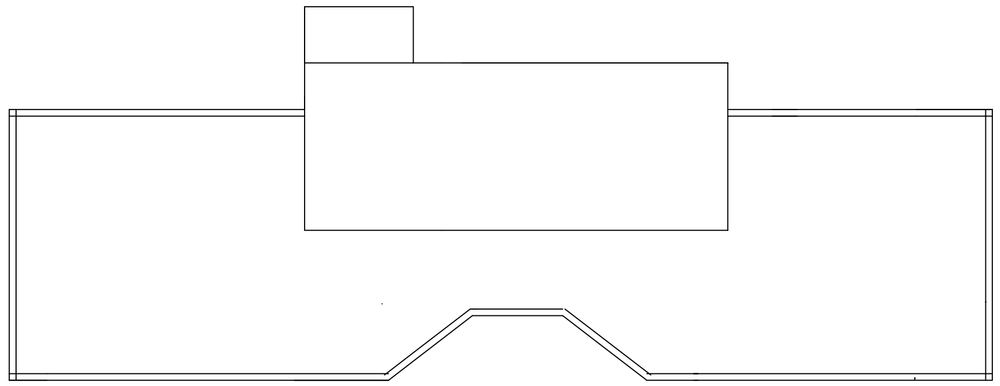
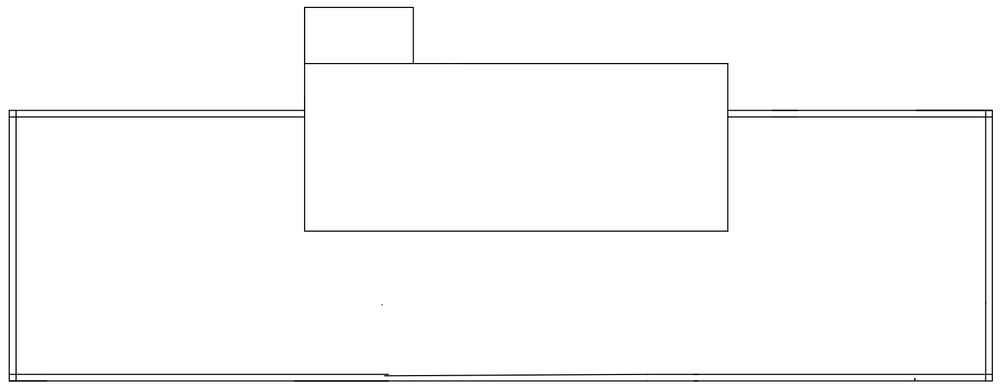



Existing Flat Roof Plan



Proposed Flat Roof Plan

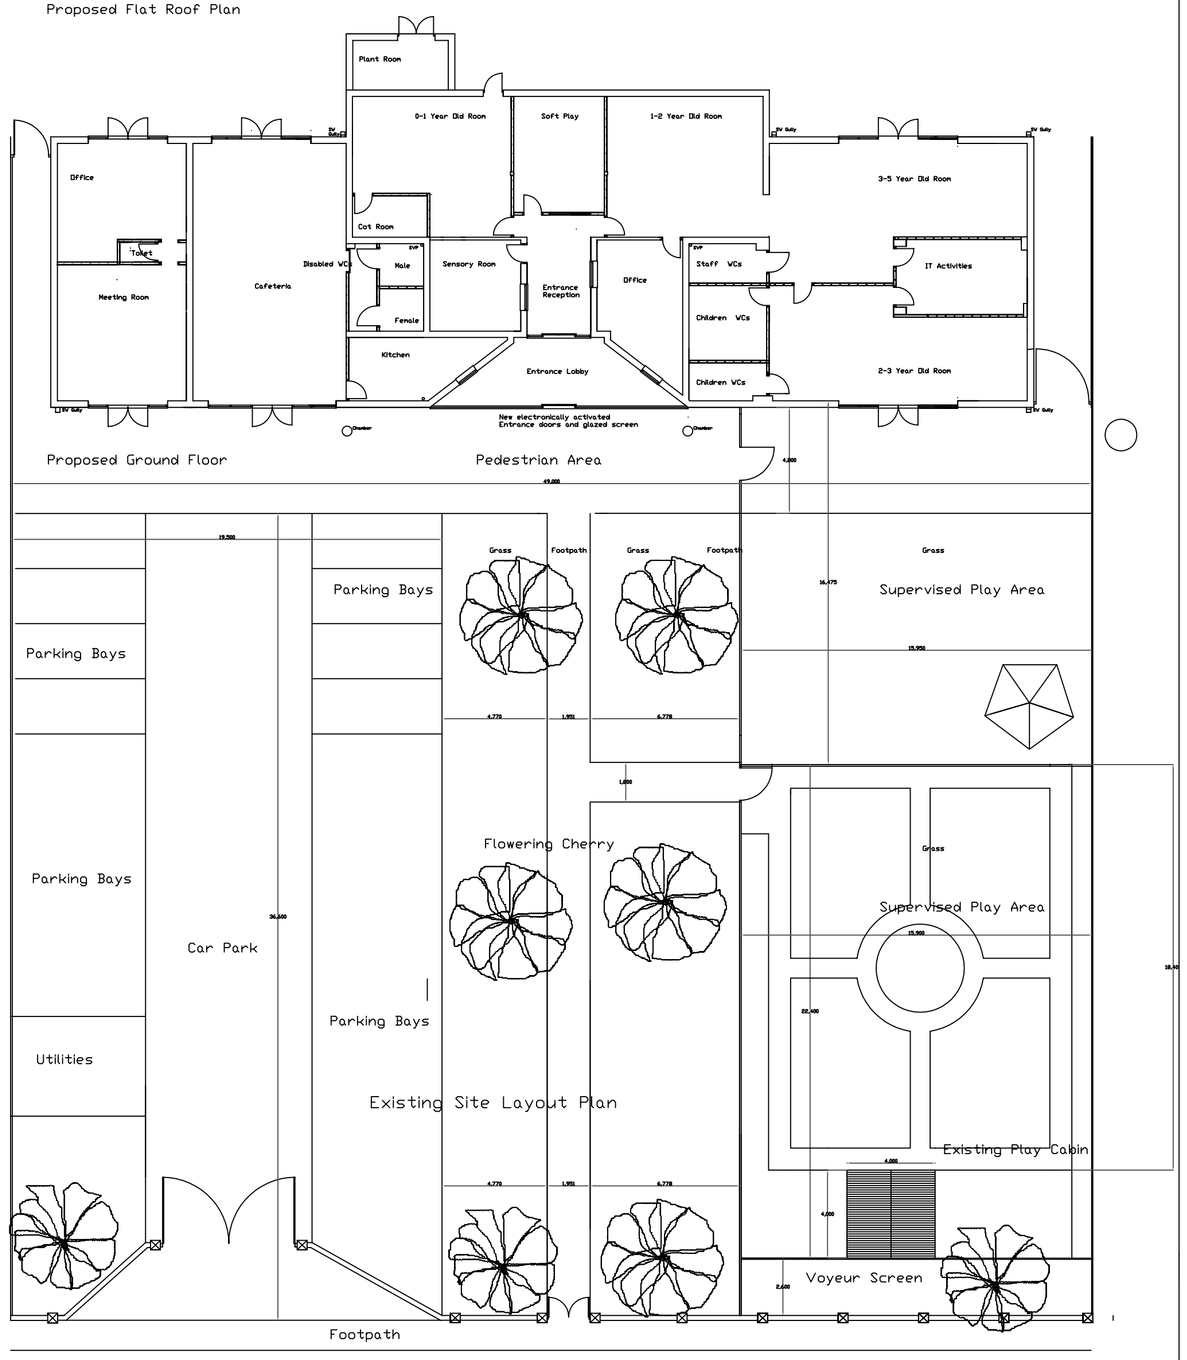

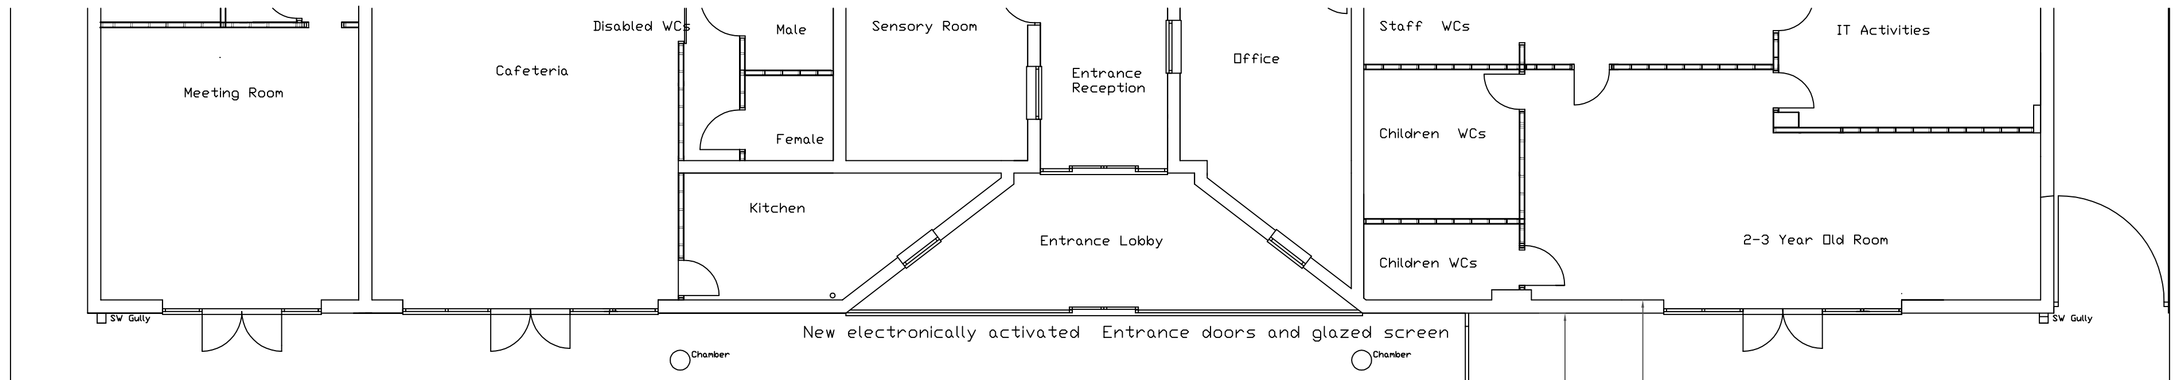


Proposed Ground Floor

Pedestrian Area

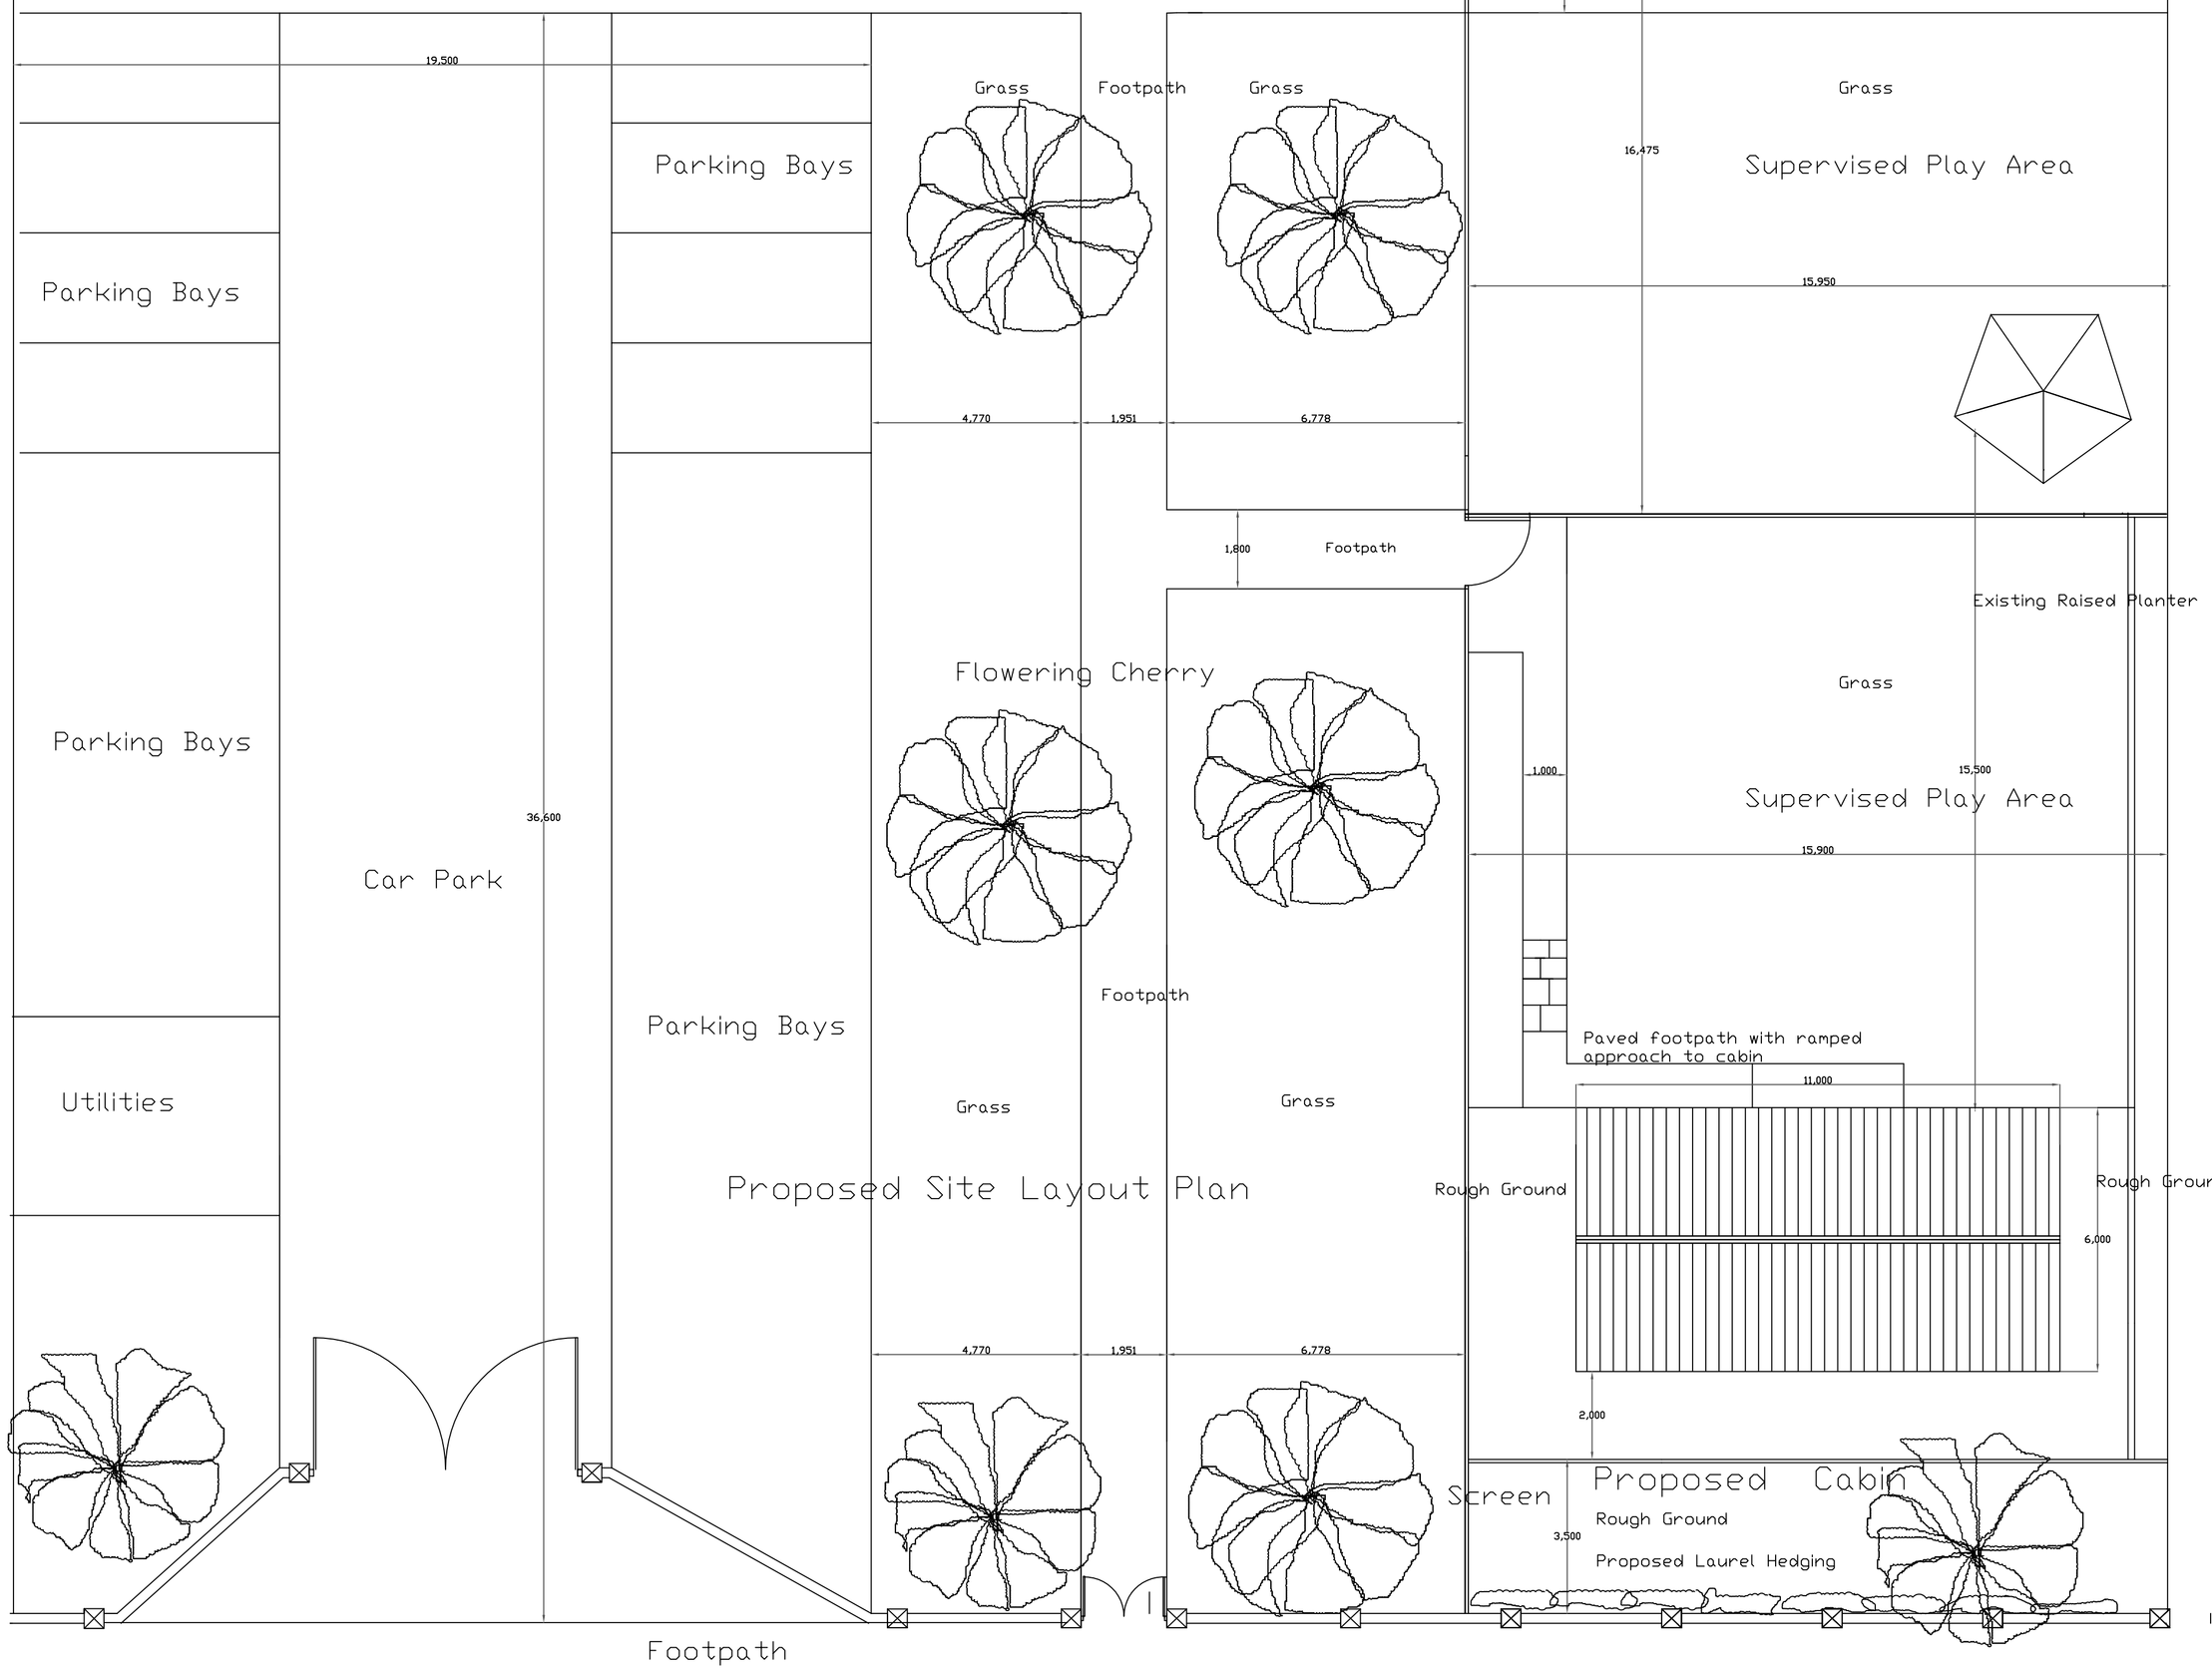

Proposed Site Layout Plan

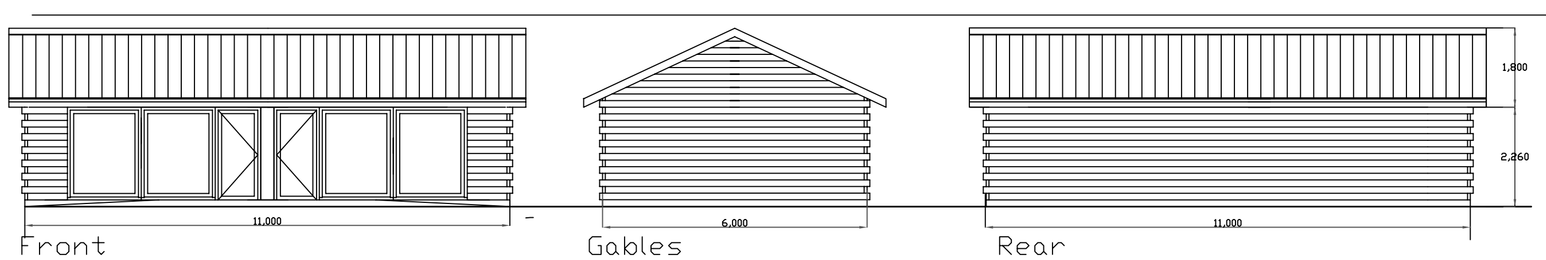

Front Gables Rear

Proposed Log Cabin Harton Village Kindergarten