

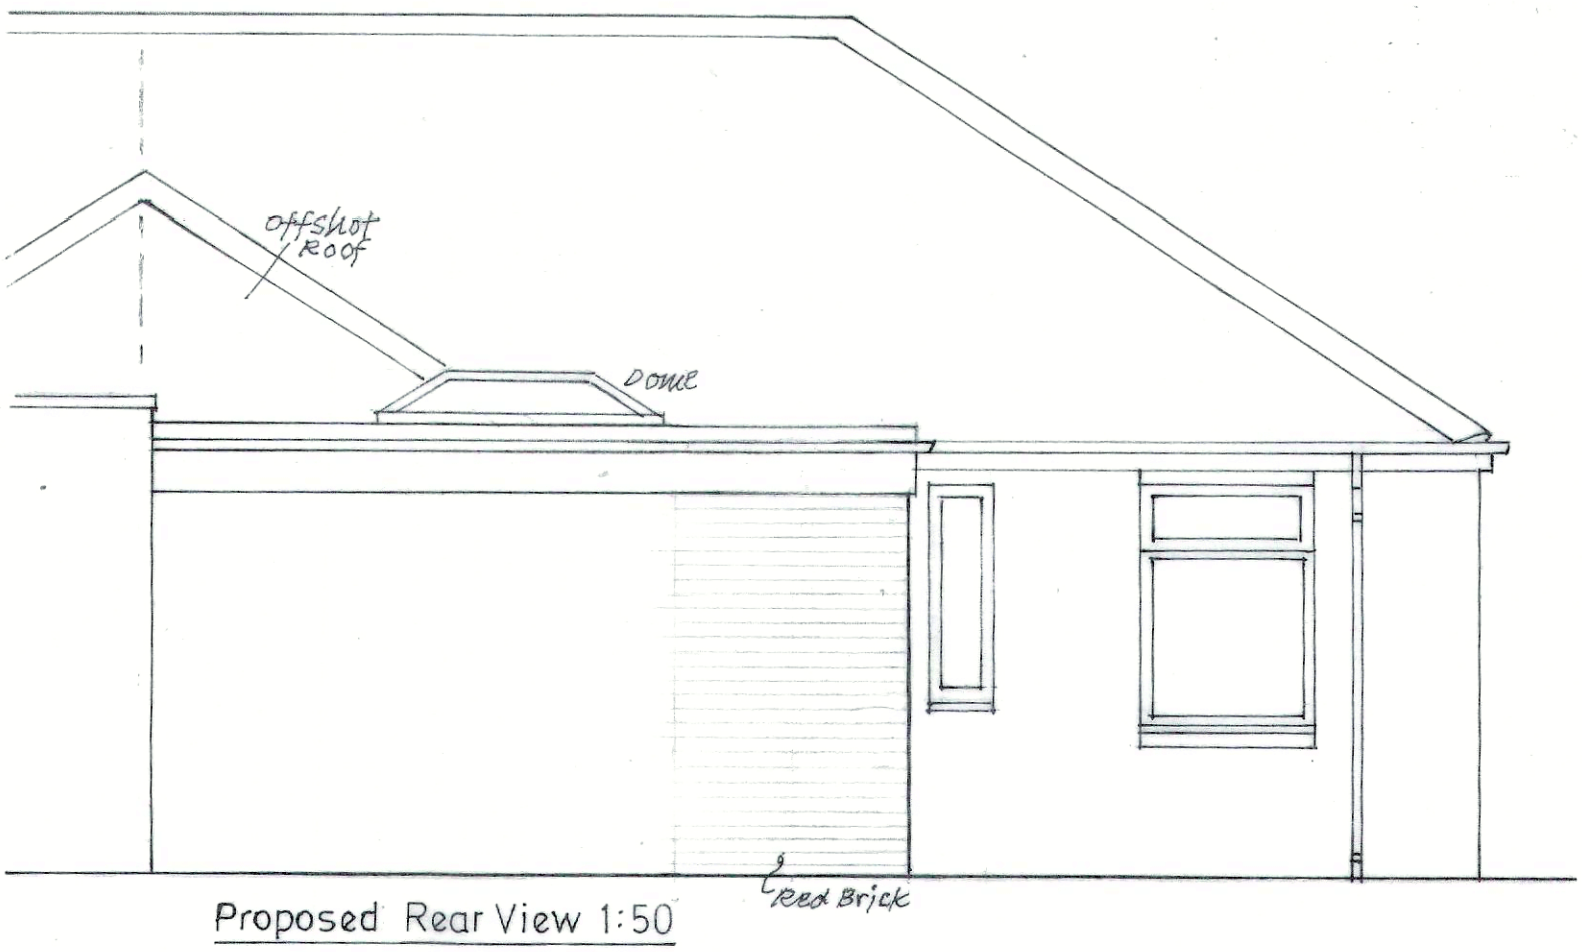



Proposed Rear View 1:50

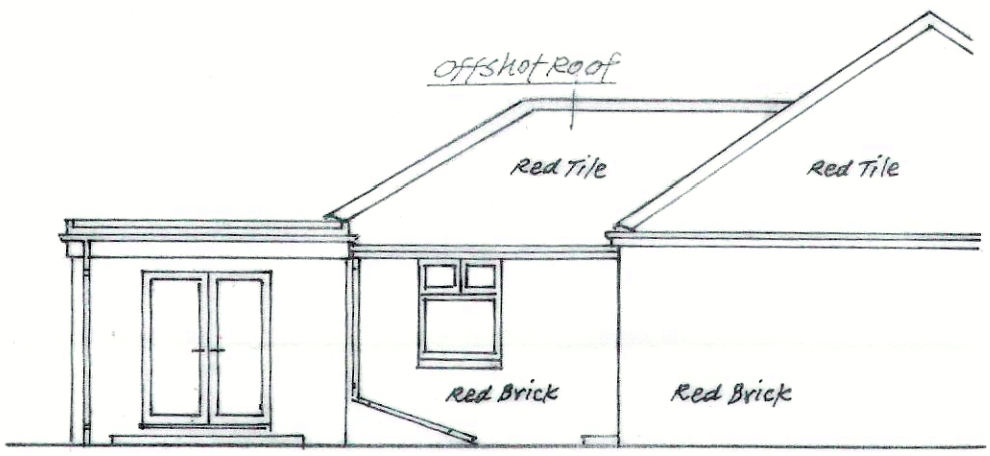


Existing Side View 1/100

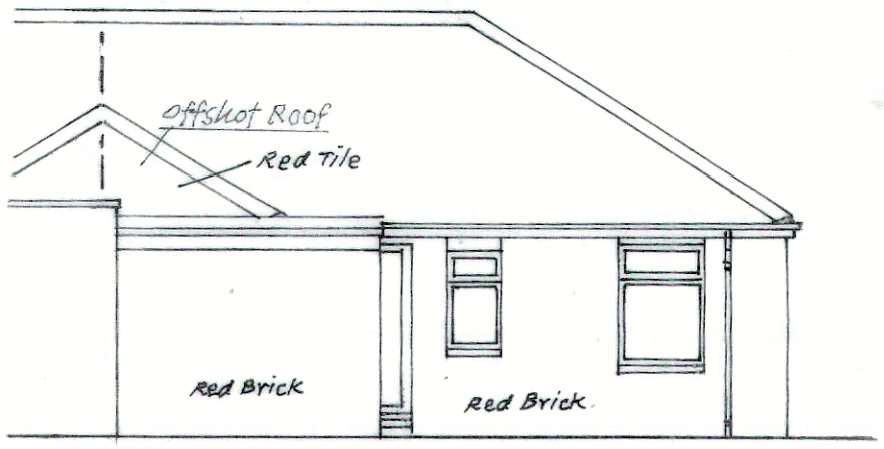

Existing Rear View 1/100

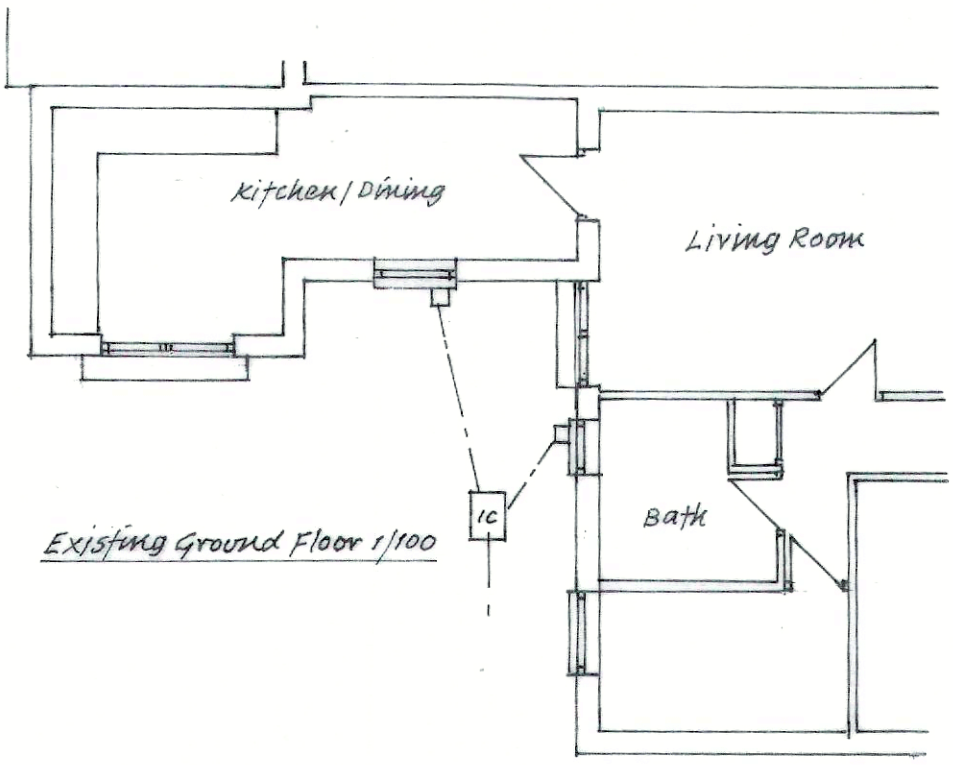

Existing Ground Floor 1/100

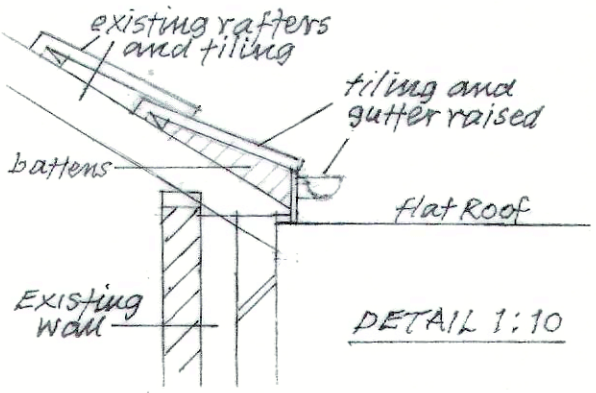


DETAIL 1:10

GENERAL:

No founds, walls or roofing etc. to encroach over the property boundaries.

It is hoped that a min. 2·30m (or more) floor to ceiling height in the new extension would be acheivable. Therefore it may be necessary to raise the tiling and gutter from the existing tiled roof offshot where rainwater would discharge onto the new flat roof. See Detail opposite and Sheet 2.

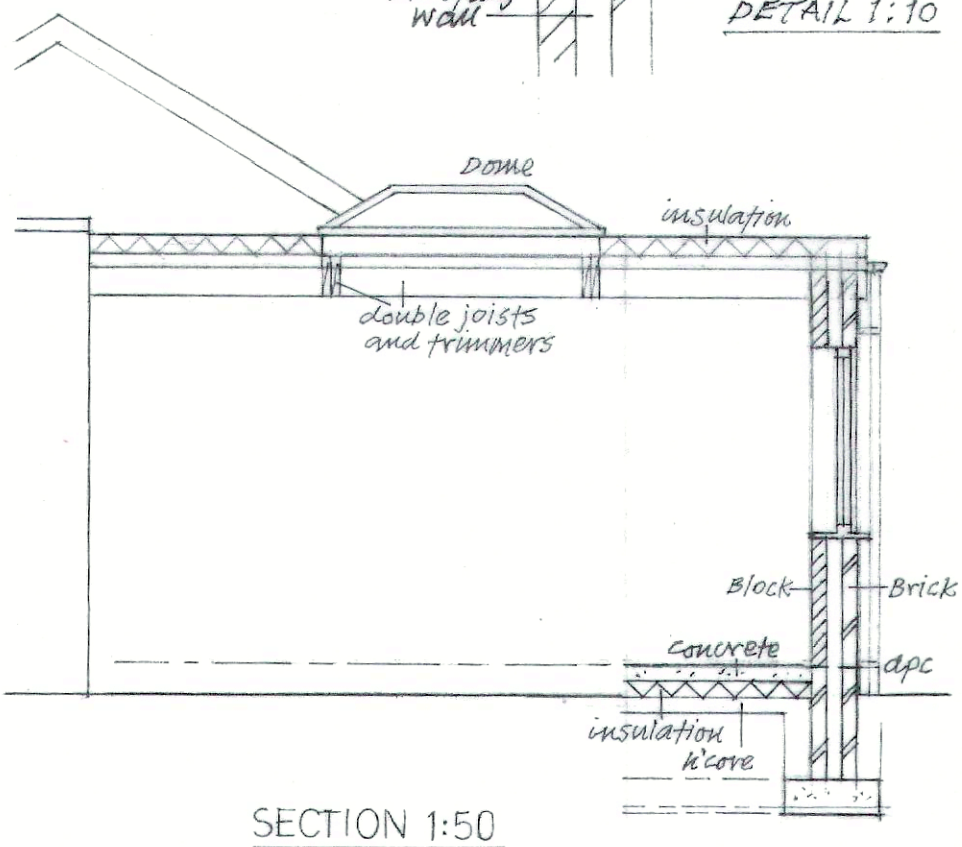

SECTION 1:50