

Proposed Side Elevation 1:50

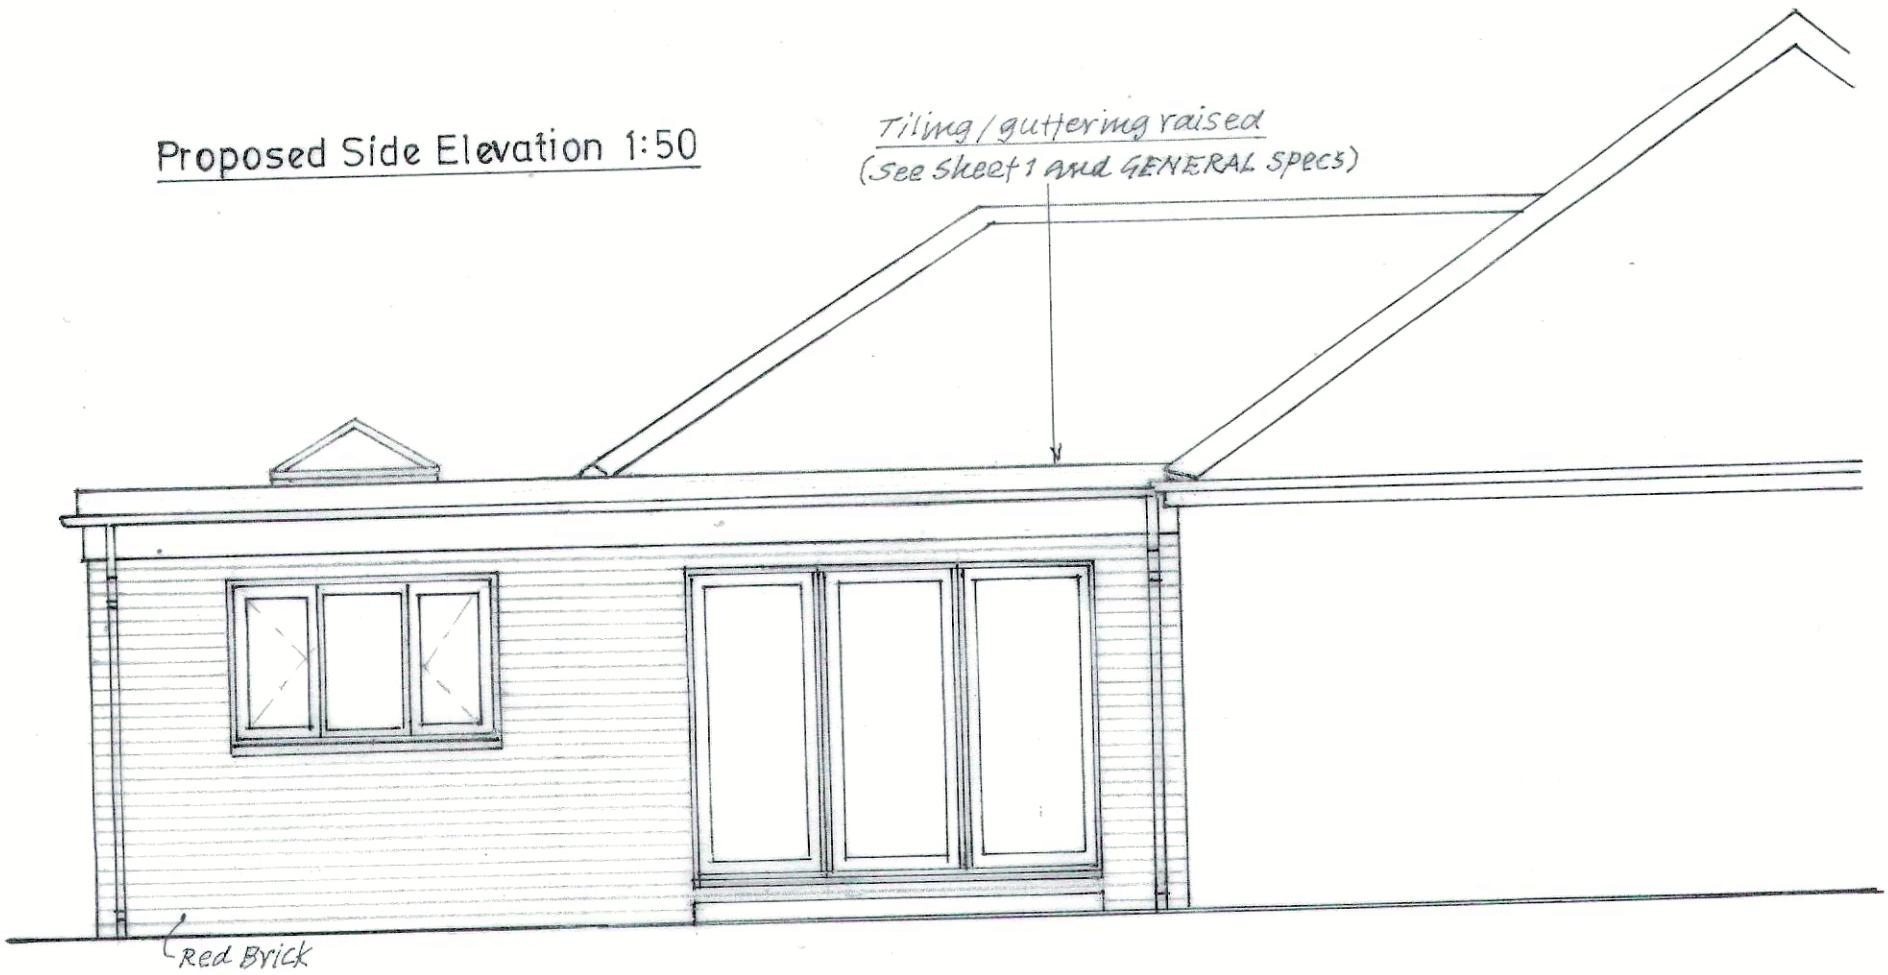

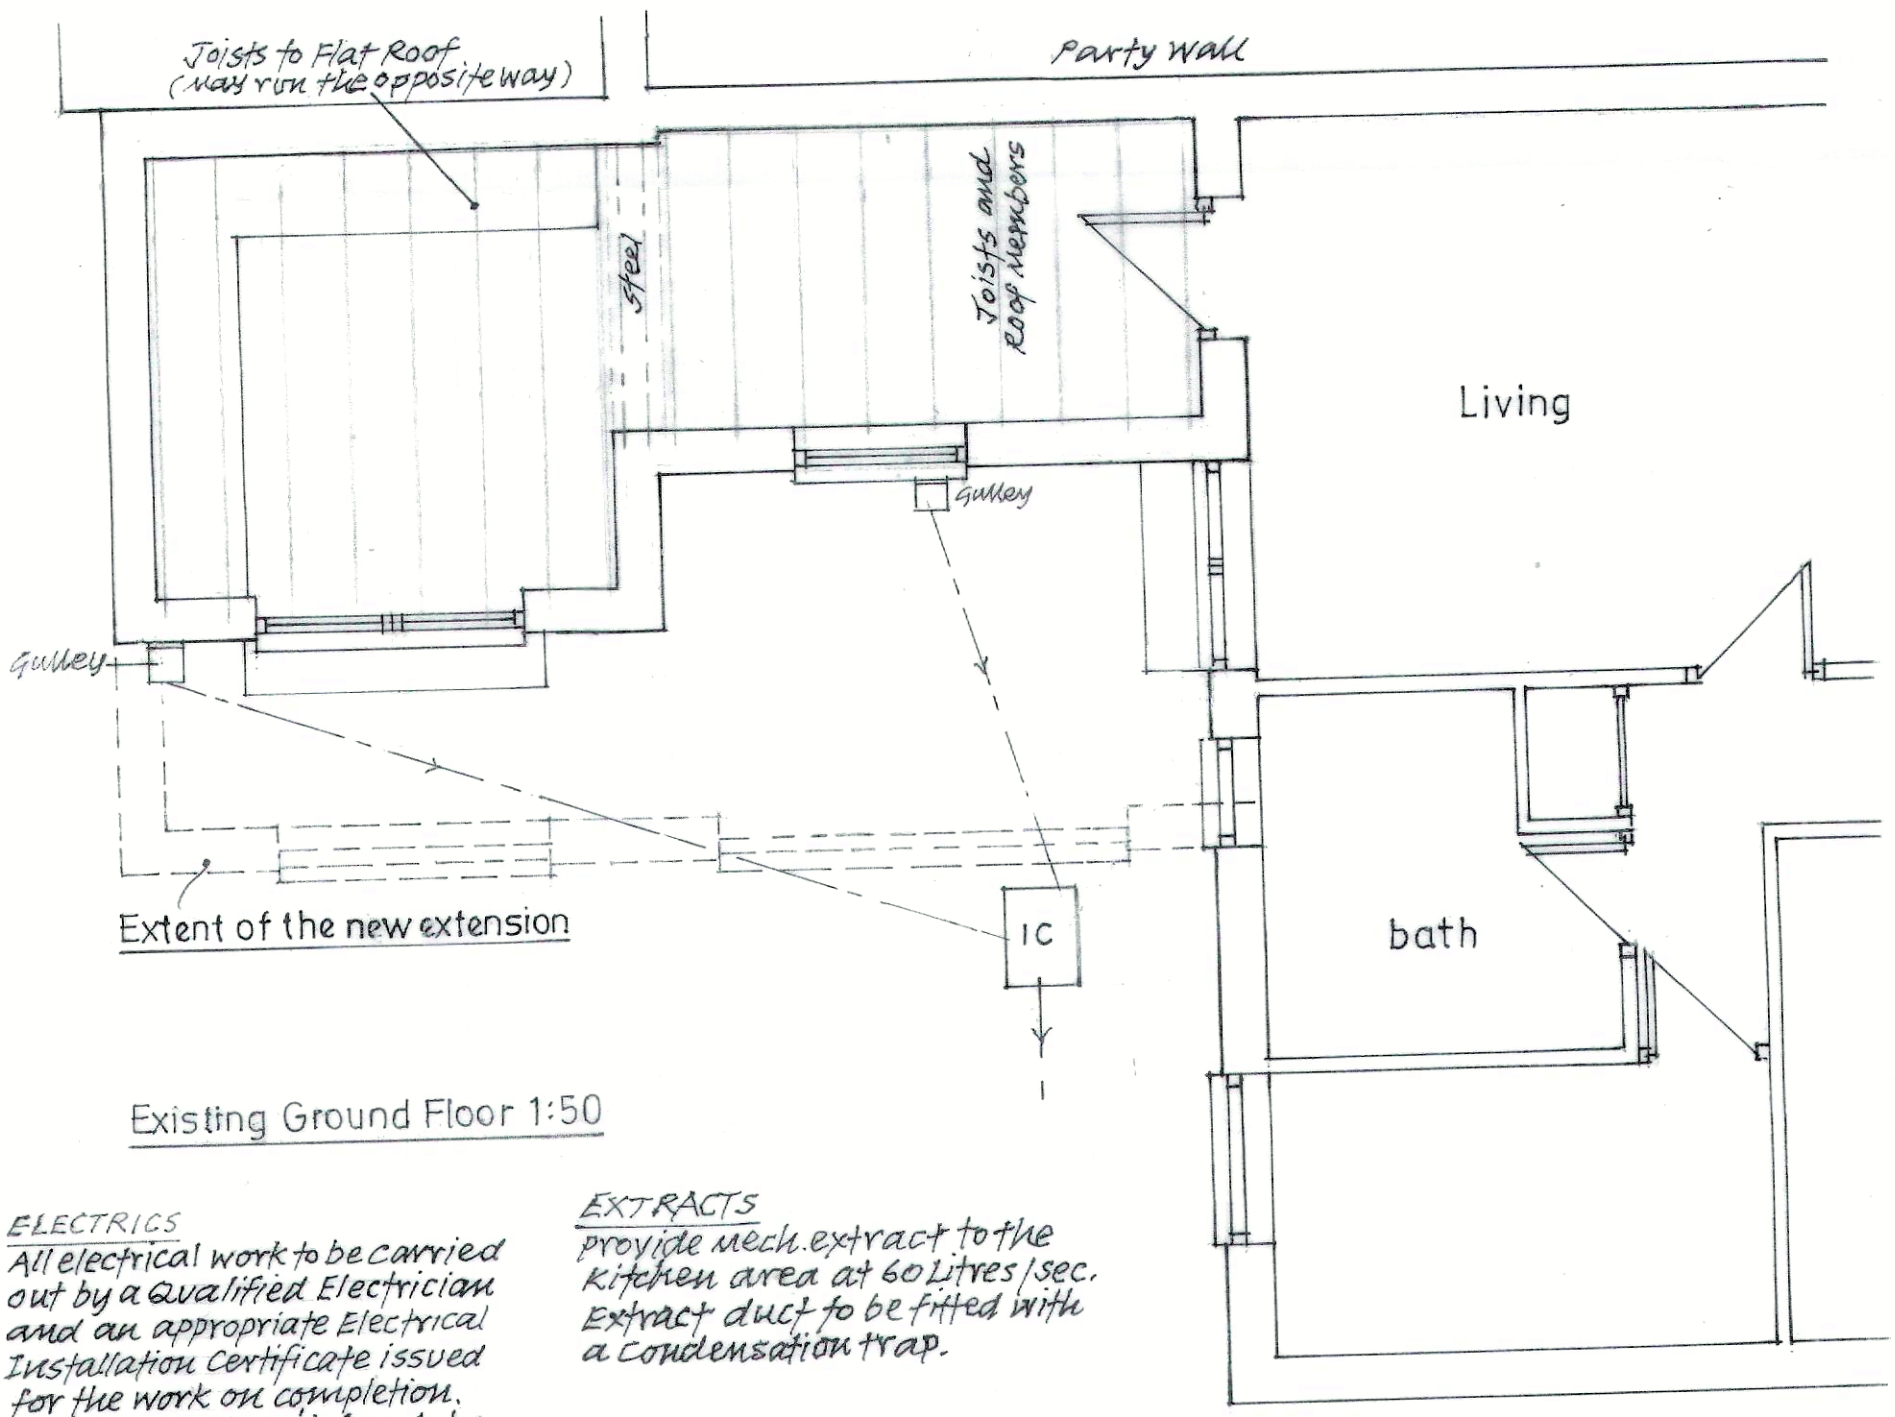

Existing Ground Floor 1:50

ELECTRICS

All electrical work to be carried out by a Qualified Electrician and an appropriate Electrical Installation certificate issued for the work on completion. Sockets and switches to be positioned between 450mm and 1200mm from floor level.

EXTRACTS

provide mech. extract to the kitchen area at 60 Litres/sec. Extract duct to be fitted with a condensation trap.