
PROPOSED SINGLE-STOREY EXTENSION AT REAR OF BUNGALOW TO PROVIDE AN ENLARGED KITCHEN, DINING, LOUNGE AREA.


SITE: 32 MOOR LANE EAST, S SHIELDS NE34 6DE

Materials/Colours:

WALLS · Red brickwork to match existing house brick.
ROOF · Dark Grey Rubberoid flat roof.
R.W. GOODS · Black guttering, UPVC.
FASCIA · White UPVC.
WINDOWS/DOORS · White UPVC, double-glazed.

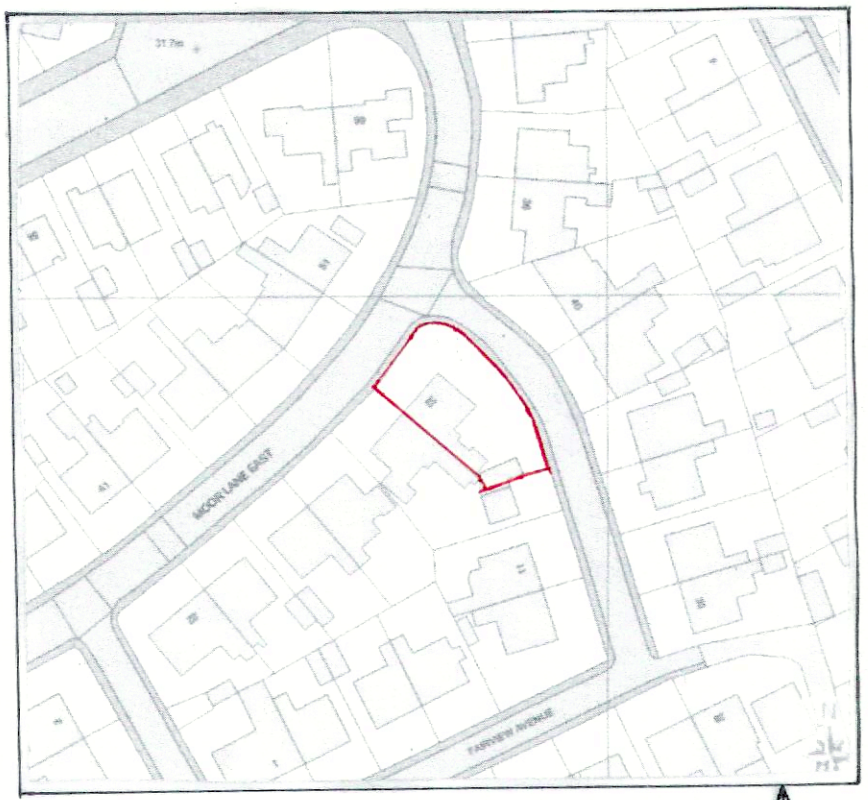

LOCATION 1:1250

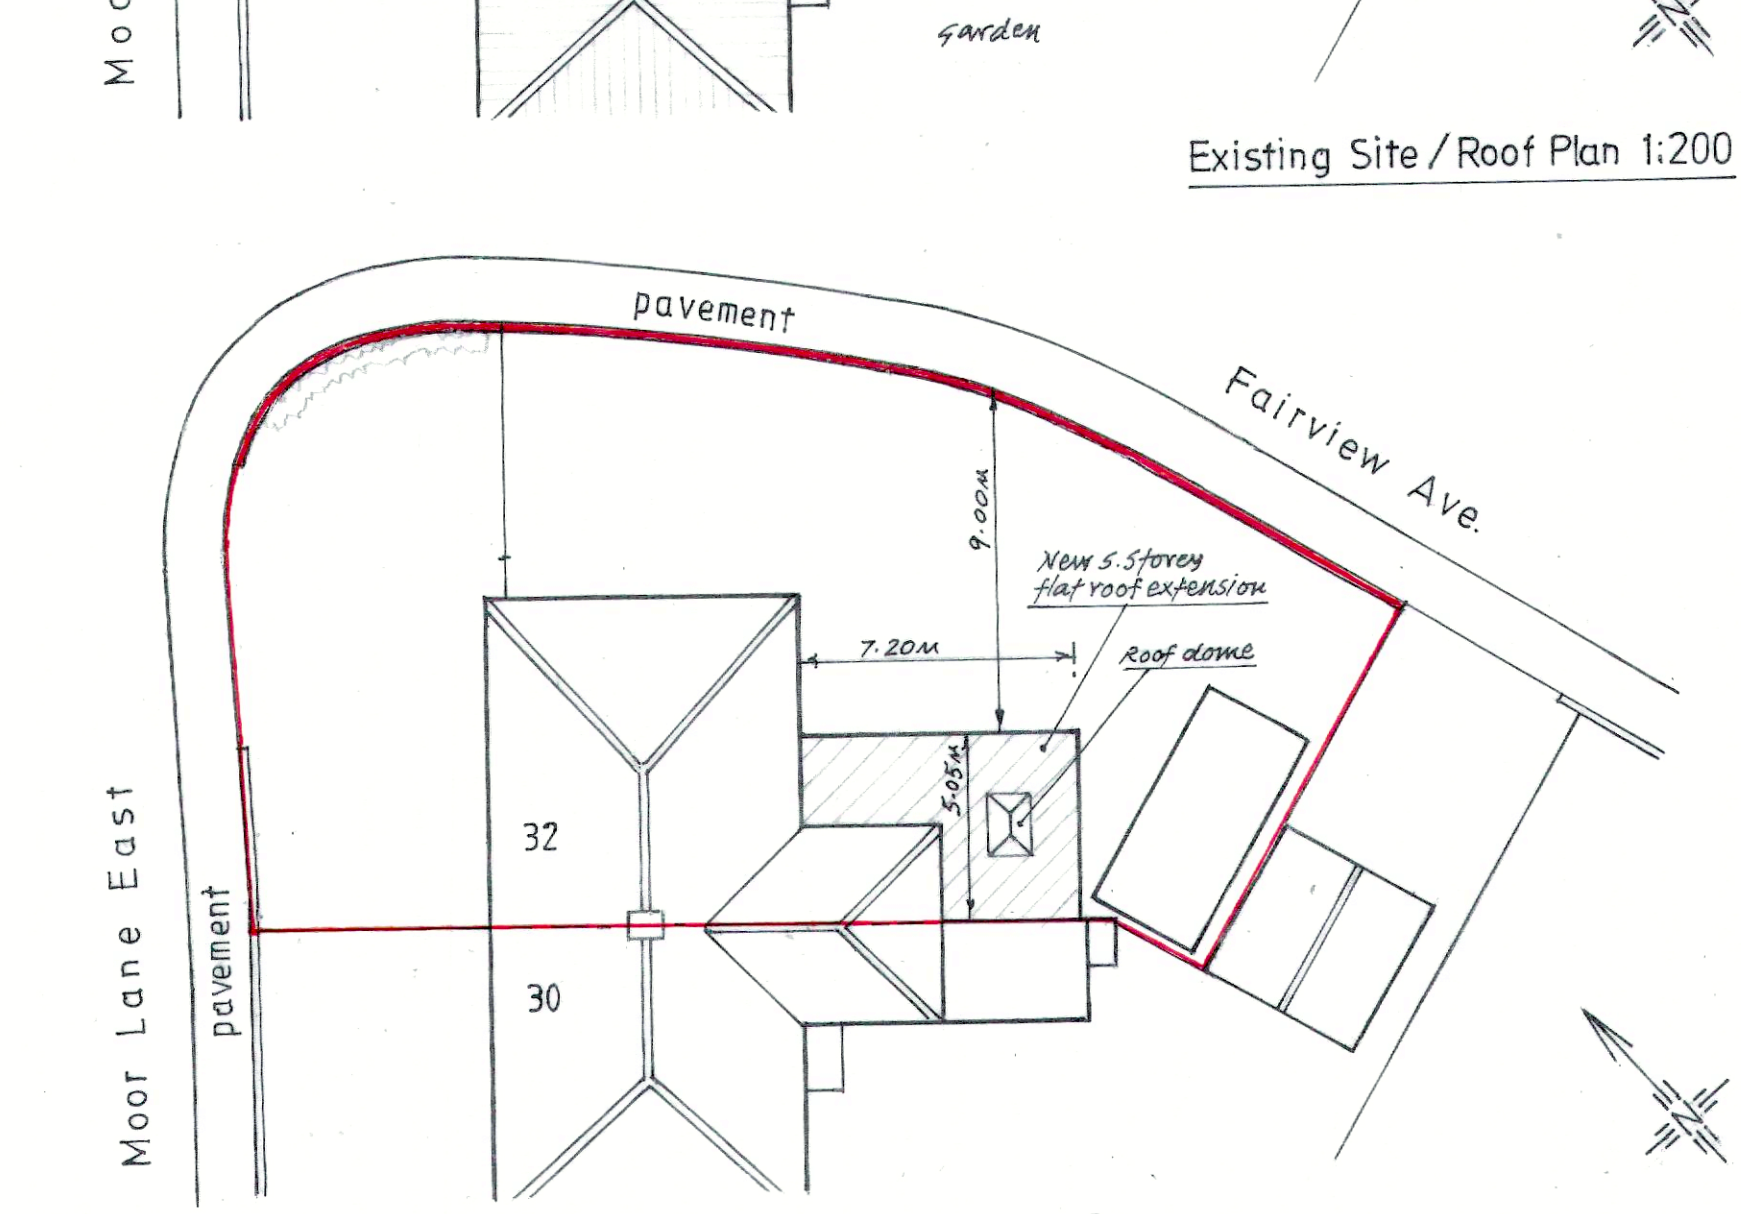

Existing Site/Roof Plan 1:200

Proposed Site/Roof Plan 1:200