
DO NOT SCALE

0 0.5 1 2 5 metres


Scale 1:100 @ A3




EXISTING FRONT ELEVATION

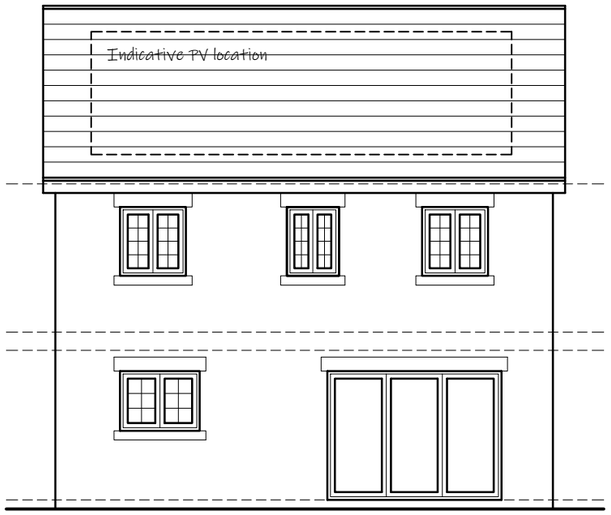

EXISTING REAR ELEVATION

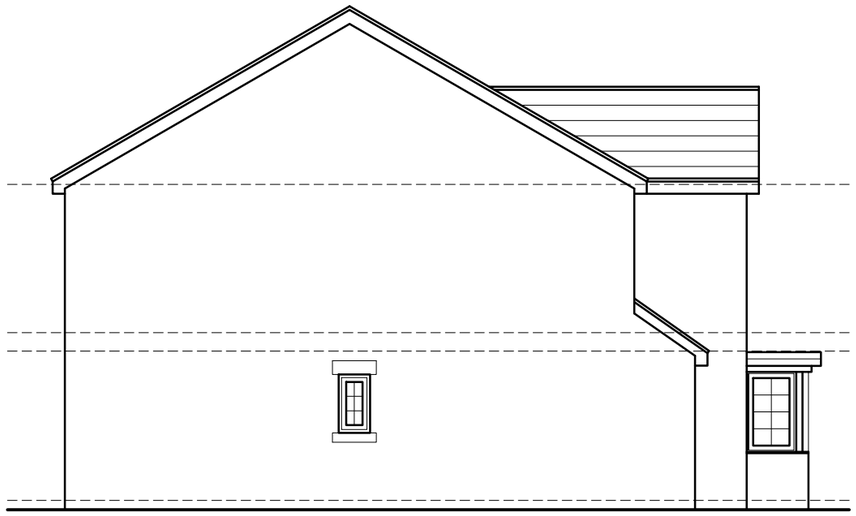

EXISTING SIDE ELEVATION 1

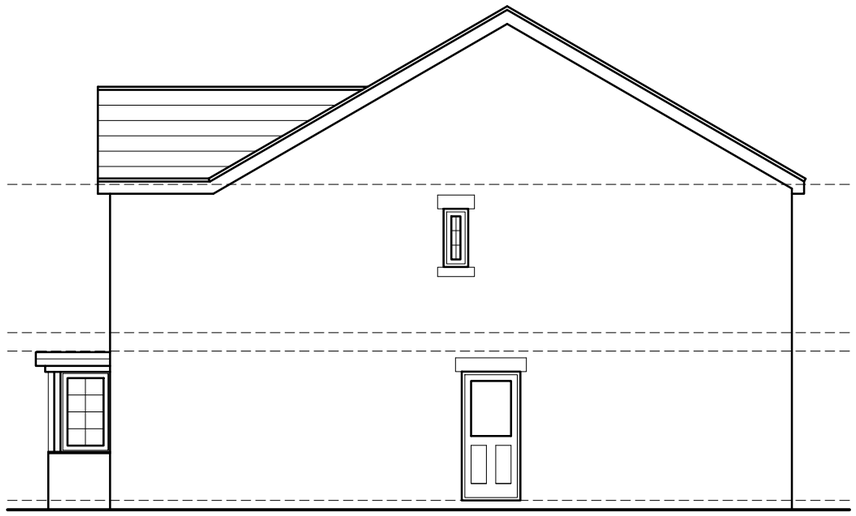

EXISTING SIDE ELEVATION 2

JONAS
Architectural Services
Mob: 07740869708 Email: Jonasarchitecturalservices@outlook.com

Client:
Anthony Dove

Location
1 Dell View
NE36 0AA

Drawing
Existing Elevations

Status	Author:
Planning	LJ

Scale	Project no:	Drawing no:
1:100@A3	J013	04
Date	Revision:	
April 2025	-	

COPYRIGHT: Jonas Architectural Services