
DO NOT SCALE

0 0.2 0.5 1 2 3 metres

Scale 1:50 @ A3

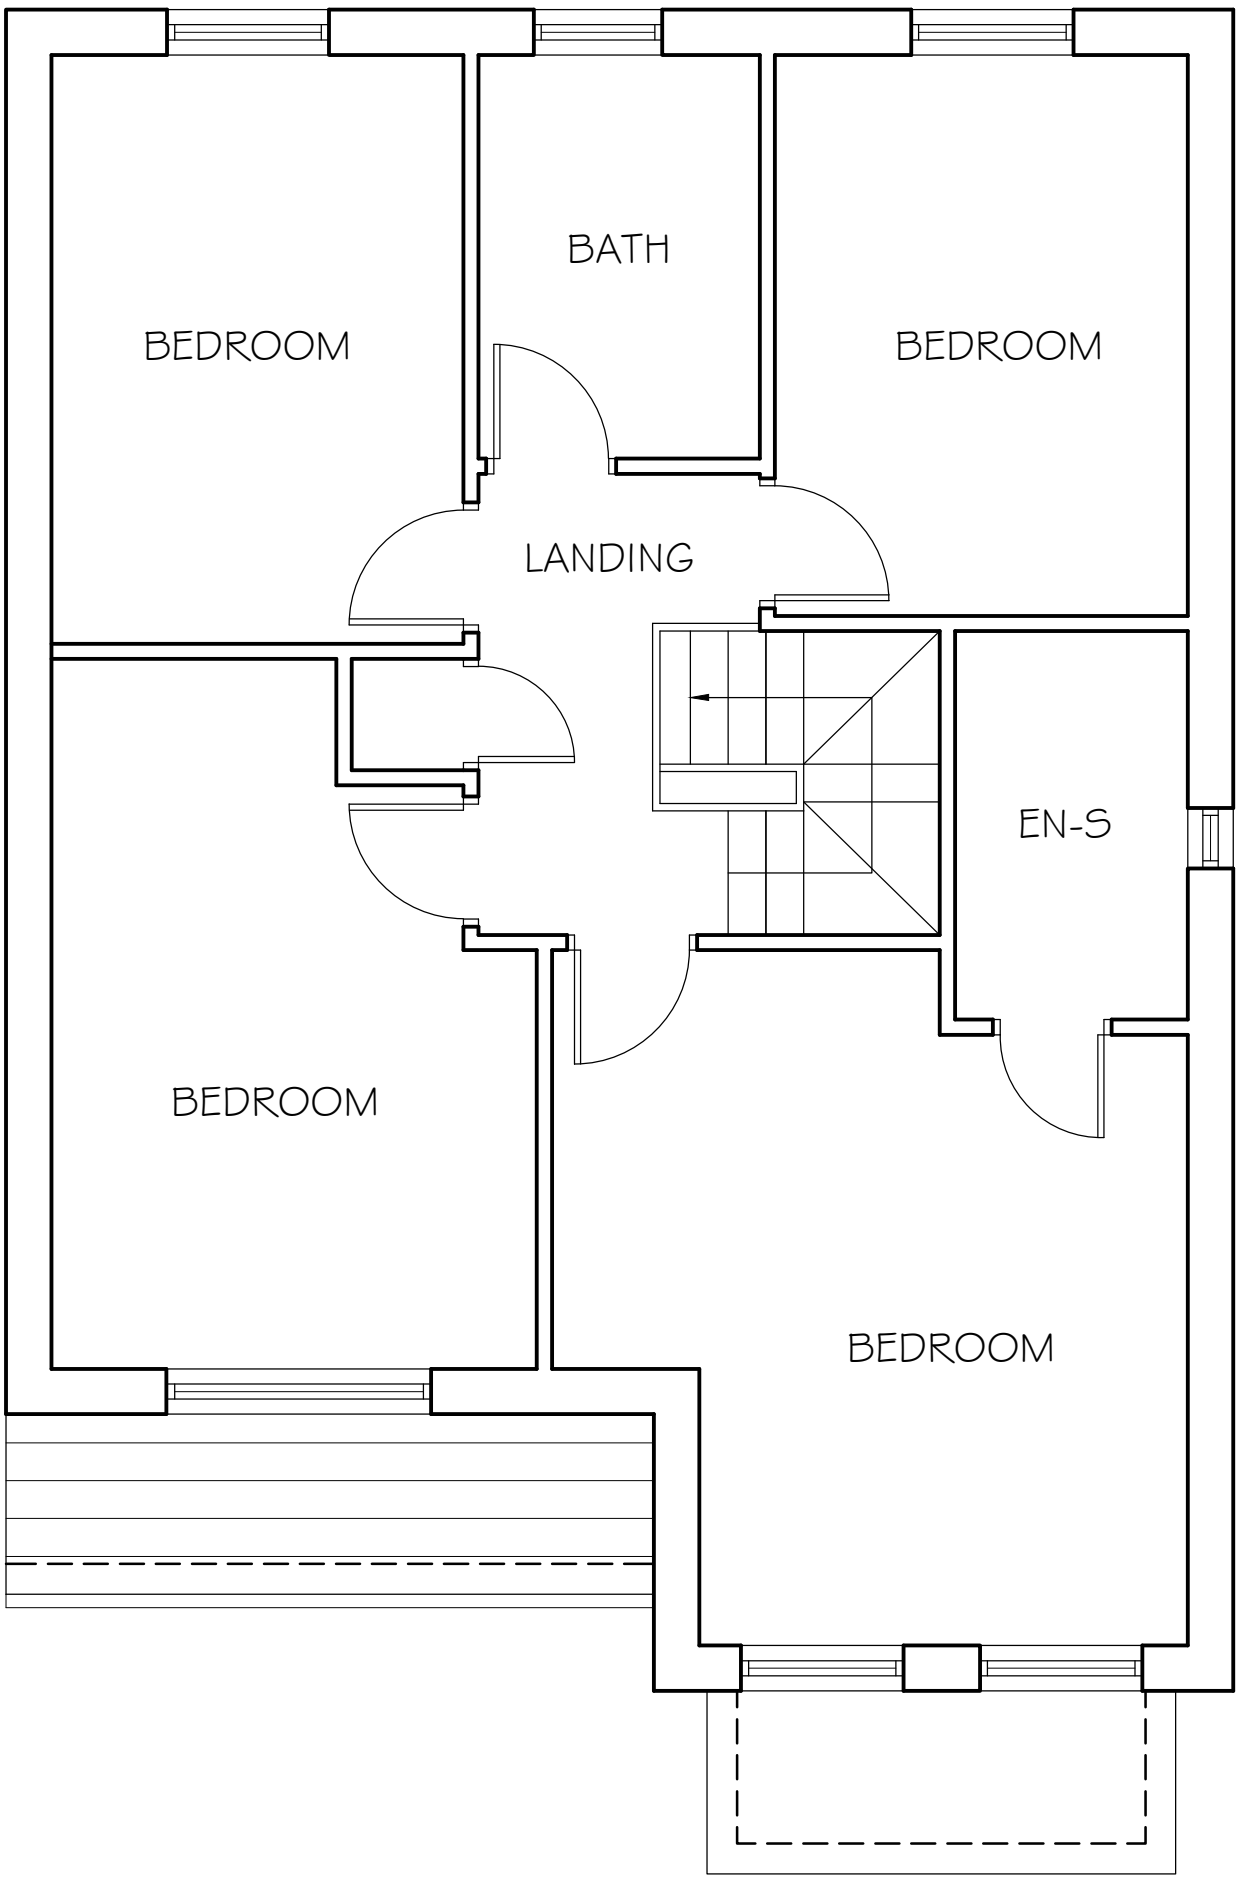

EXISTING FIRST FLOOR PLAN

JONAS
Architectural Services
Mob: 07740869708 Email: Jonasarchitecturalservices@outlook.com

Client:
Anthony Dove

Location
1 Dell View
NE36 0AA

Drawing
Existing First Floor Plan

Status	Author:
Planning	LJ

Scale	Project no:	Drawing no:
1:150@A3	J013	02

Date	Revision:
April 2025	-

COPYRIGHT: Jonas Architectural Services